FilmL.A., Inc.
6255 W Sunset Blvd, 12th Floor
Hollywood, CA 90028
t: (213)977-8600 - f: (213)977-8601
www.filmla.com

Summary Information

Permit No: F00148831-A **Type of Permit:** FILMING **Release Date:** 02/28/2019

Production Company FOXBURG PRODUCTIONS

Insured Company Name FOXBURG PRODUCTIONS

Contact Phone No. 1 818-954-2249
Contact Phone No. 2
Fax
Address 4000 WARNER BLVD, BLDG 44
CENTRAL, 2ND FLOOR
BURBANK, California 91316

Production Title THE ROOKIE #120

Type of Production TV Drama

Producer Todd Coe

Director Michael Goi

1st AD Steve Harrison

Production Manager tbd tbd

FilmL.A. Coordinator Sarah Neubauer

Location Manager George Shockley
Primary Phone Mobile - 310-998-7672
Secondary Phone

Location Assistant tbd tbd
Primary Phone Mobile - 555-555-5555
Secondary Phone

Fees

Posting 300	$69.00
Posting 600	$276.00
Posting 900	$414.00
Posting 1500	$345.00
Notification Charge	$680.00
LA CITY LANE AND STREET CLOSURE FEE	$624.00
FILMLA NON-REFUNDABLE FILM PERMIT RIDER FEE	$109.00

Total Permit Fee $2,517.00

Number of Locations 4

NOT A PERMIT

FilmL.A., Inc.
6255 W Sunset Blvd, 12th Floor
Hollywood, CA 90028
t: (213)977-8600 - f: (213)977-8601
www.filmla.com

Summary Information — Location

Permit Number	F00148831-A	**Location Manager**	George Shockley
Production Company	FOXBURG PRODUCTIONS	Primary Phone	Mobile - 310-998-7672
Insured Company	FOXBURG PRODUCTIONS	Secondary Phone	
Production Title	THE ROOKIE #120		

Location Address 12053 Guerin St, Los Angeles, CA, 91604

Location Type Private Residence

Prep Dates 3/1/2019 - 3/1/2019 07:00 - 10:00 1 day

Film Dates 3/1/2019 - 3/1/2019 10:00 - 14:00 1 day

Strike Dates 3/1/2019 - 3/1/2019 14:00 - 15:00

Open or Closed to the Public Closed

Generic Conditions
Community Survey Obtained
Equipment staging and vehicles may park on one side of the street only.
Must Maintain 5' Clearance on Sidewalks/Walkways
Must maintain local/emergency access
No cast or crew parking on area streets
No interference with merchant activity.
No Parking in handicap spaces at anytime.
Notify LAPD North Hollywood Division (818) 623-4016 and comm. (213) 978-6552 1/2 hour prior to any gunfire, brandishing weapons, special effects or simulated emergency or criminal activity.

Equipment on Location

Type	Quantity
5 or 10 ton trucks	4
Cast/Crew vehicles	80
Cube Trucks	4
Generator	1
Modular Units	1
Stakebed Trucks	2
Trailers	6
Vans	4

Personnel on Location

Type	Quantity
Cast	10
Crew	80
Off-Duty/Retired LAPD Officer(s)	2

Filming Activities Drive ups & away; Emergency vehicles with flashing lights; Equipment on sidewalk, in curb lane & across street; Exterior Dialogue; Intermittent pedestrian control; Intermittent traffic control - 2 minutes standard; Talent in police uniforms;

NOT A PERMIT

FilmL.A., Inc.
6255 W Sunset Blvd, 12th Floor
Hollywood, CA 90028
t: (213)977-8600 - f: (213)977-8601
www.filmla.com

Summary Information — Location

Permit Number	F00148831-A	**Location Manager**	George Shockley
Production Company	FOXBURG PRODUCTIONS	Primary Phone	Mobile - 310-998-7672
Insured Company	FOXBURG PRODUCTIONS	Secondary Phone	
Production Title	THE ROOKIE #120		

Jurisdiction	**Political:** Los Angeles City - Council District 02	**Police:** Los Angeles Police Department	**Fire:** Los Angeles City
Thomas Guide	**Page:** 562	**Grid:** G5	
Approvals	LOS ANGELES CITY POLICE DEPARTMENT		Richard Priest
Parking	**Base Camp** Location Type : Other Location — 12825 Ventura Blvd, Studio City, CA, 91604	**Crew Parking** Location Type : Other Location — 12825 Ventura Blvd, Los Angeles, CA, 91423	
Posting "No Parking" signs	B/S GUERIN ST, VALLEYHEART DR - 150' SOUTH OF 12053 GUERIN ST S/S VALLEYHEART DR, LAUREL CANYON BLVD - GUERIN ST		
Approximate Footage	1201 - 1500	**Log Number**	233200
Date(s)	3/1/2019 to 3/1/2019	**Time(s)**	07:00 to 17:00

NOT A PERMIT

FilmL.A., Inc.
6255 W Sunset Blvd, 12th Floor
Hollywood, CA 90028
t: (213)977-8600 - f: (213)977-8601
www.filmla.com

Summary Information — Location

Permit Number	F00148831-A	**Location Manager**	George Shockley
Production Company	FOXBURG PRODUCTIONS	Primary Phone	Mobile - 310-998-7672
Insured Company	FOXBURG PRODUCTIONS	Secondary Phone	
Production Title	THE ROOKIE #120		

Location Address Hoffman St, Valleyheart Dr - Redford Ave , Los Angeles, CA, 91604

Location Type Street

Prep Dates 3/1/2019 - 3/1/2019 07:00 - 10:00 1 day

Film Dates 3/1/2019 - 3/1/2019 10:00 - 17:00 1 day

Strike Dates 3/1/2019 - 3/1/2019 17:00 - 18:00

Open or Closed to the Public Closed

Generic Conditions
Must Maintain 5' Clearance on Sidewalks/Walkways
Must maintain local/emergency access
No cast or crew parking on area streets
No interference with merchant activity.
No Parking in handicap spaces at anytime.
Number of uniformed officers listed on the permit is a minimum requirement. Permittee remains responsible for deploying a sufficient number of uniformed officers to provide traffic and crowd control to ensure the safety of the film crew and the public.

Equipment on Location

Type	Quantity
5 or 10 ton trucks	4
Cast/Crew vehicles	80
Cube Trucks	4
Generator	1
Modular Units	1
Stakebed Trucks	2
Trailers	6
Vans	4

Personnel on Location

Type	Quantity
Cast	10
Crew	80
Off-Duty/Retired LAPD Officer(s)	2

Filming Activities Drive ups & away; Equipment on sidewalk, in curb lane & across street; Exterior Dialogue; Intermittent pedestrian control; Intermittent traffic control - 2 minutes standard; arrest scene ; Transforming Hoffman into a one way street towards Valleyheart ;

NO PERMIT

FilmL.A., Inc.
6255 W Sunset Blvd, 12th Floor
Hollywood, CA 90028
t: (213)977-8600 - f: (213)977-8601
www.filmla.com

Summary Information — Location

Permit Number	F00148831-A	**Location Manager**	George Shockley
Production Company	FOXBURG PRODUCTIONS	Primary Phone	Mobile - 310-998-7672
Insured Company	FOXBURG PRODUCTIONS	Secondary Phone	
Production Title	THE ROOKIE #120		

Jurisdiction **Political:** Los Angeles City - Council District 02 **Police:** Los Angeles Police Department **Fire:** Los Angeles City

Approvals LOS ANGELES CITY POLICE DEPARTMENT Gabriel Aleman

Parking

Base Camp
Location Type :
Other Location
12825 Ventura Blvd, Studio City, CA, 91604

Crew Parking
Location Type :
Other Location
12825 Ventura Blvd, Studio City, CA, 91604

Posting "No Parking" signs B/S HOFFMAN ST, VALLEYHEART - 300' SOUTH

Approximate Footage 301 - 600 **Log Number** 233337

Date(s) 3/1/2019 to 3/1/2019 **Time(s)** 07:00 to 17:00

NO PERMIT

FilmL.A., Inc.
6255 W Sunset Blvd, 12th Floor
Hollywood, CA 90028
t: (213)977-8600 - f: (213)977-8601
www.filmla.com

Summary Information — Location

Permit Number	F00148831-A	**Location Manager**	George Shockley
Production Company	FOXBURG PRODUCTIONS	Primary Phone	Mobile - 310-998-7672
Insured Company	FOXBURG PRODUCTIONS	Secondary Phone	
Production Title	THE ROOKIE #120		

Location Address Ventura Place, Laurel Canyon Blvd - Ventura Blvd, Studio City, CA 91604

Location Type Street

Prep Dates 3/1/2019 - 3/1/2019 07:00 - 17:00 1 day

Film Dates 3/1/2019 - 3/2/2019 17:00 - 01:00 1 day

Strike Dates 3/2/2019 - 3/2/2019 07:00 - 10:00

Open or Closed to the Public Open

Generic Conditions
Community Survey Obtained
Must Maintain 5' Clearance on Sidewalks/Walkways
Must maintain local/emergency access
No cast or crew parking on area streets
No interference with merchant activity.
No Parking in handicap spaces at anytime.
Number of uniformed officers listed on the permit is a minimum requirement. Permittee remains responsible for deploying a sufficient number of uniformed officers to provide traffic and crowd control to ensure the safety of the film crew and the public.

Please see attached documents
148831_BS_LAUREL CY_VENTURA_SOUHT 800'_NS SS_VENTURA_.pdf
03.01.19, CORDOBES, U28107, VENTURA PL.pdf
148831_FULL_VENTURA_VANTAGE_RADFORD_FULL LAUREL CY_.pdf

Equipment on Location

Type	Quantity
5 or 10 ton trucks	4
Cast/Crew vehicles	80
Cube Trucks	4
Generator	1
Modular Units	1
Stakebed Trucks	2
Trailers	6
Vans	4

Personnel on Location

Type	Quantity
Cast	10
Crew	80
Off-Duty/Retired LAPD Officer(s)	2

NO PERMIT

FilmL.A., Inc.
6255 W Sunset Blvd, 12th Floor
Hollywood, CA 90028
t: (213)977-8600 - f: (213)977-8601
www.filmla.com

Summary Information — Location

Permit Number F00148831-A
Production Company FOXBURG PRODUCTIONS
Insured Company FOXBURG PRODUCTIONS
Production Title THE ROOKIE #120

Location Manager George Shockley
Primary Phone Mobile - 310-998-7672
Secondary Phone

Filming Activities Equipment on sidewalk, in curb lane & across street; Intermittent pedestrian control; Intermittent traffic control - 2 minutes standard; articulating Metro Bus parked at S/S curb of Ventura Pl; all interior filming on bus ; SFX - Interior Squib hit on bus and person, glass breaking;

Special Effects: F/X Permit # 28107

Type	No. Times Per Day	No. Takes Per Take
Breaking Glass	2 - 5	2 - 5
Squibs	6 - 10	6 - 10

Description of F/X Scene: SFX - Interior Squib hit on bus and person . Squib simulates breaking glass.

Jurisdiction **Political:** Los Angeles City - Council District 02 **Police:** Los Angeles Police Department **Fire:** Los Angeles City

Thomas Guide **Page:** 562 **Grid:** G5

Approvals

LOS ANGELES CITY POLICE DEPARTMENT	Gabriel Aleman
FILML.A. CLOSURES	Adrian Fayad
LOS ANGELES CITY DEPARTMENT OF PUBLIC WORKS	Vanessa Martin
LOS ANGELES CITY DEPARTMENT OF PUBLIC WORKS-COMMISSIONER	Kevin James

Coordinator Note Full closure approved by DOT on location (LOC:503124) Laurel Canyon Blvd & Ventura Blvd, Los Angeles, CA, 91604

Parking

Base Camp
Location Type : Other Location
12825 Ventura Blvd, Studio City, CA, 91604

Crew Parking
Location Type : Other Location
12825 Ventura Blvd, Studio City, CA, 91604

Posting "No Parking" signs S/S VENTURA PL, LAUREL CANYON BLVD - VENTURA BLVD

Approximate Footage 601 - 900 **Log Number** 233339

Date(s) 3/1/2019 to 3/1/2019 **Time(s)** 07:00 to 22:00

NOT A PERMIT

FilmL.A., Inc.
6255 W Sunset Blvd, 12th Floor
Hollywood, CA 90028
t: (213)977-8600 - f: (213)977-8601
www.filmla.com

Summary Information — Location

Permit Number	F00148831-A	**Location Manager**	George Shockley
Production Company	FOXBURG PRODUCTIONS	Primary Phone	Mobile - 310-998-7672
Insured Company	FOXBURG PRODUCTIONS	Secondary Phone	
Production Title	THE ROOKIE #120		

Posting "No Parking" signs	S/S VENTURA PL, LAUREL CANYON BLVD - VENTURA BLVD		
Approximate Footage	601 - 900	**Log Number**	233340
Date(s)	3/1/2019 to 3/1/2019	**Time(s)**	18:00 to 06:00
Lane / Full Closure	S/S VENTURA PL, LAUREL CANYON BLVD - VENTURA BLVD 0700 (3/1) - 1000 (3/2)		
Approximate Footage	0 - 300		
Date(s)	3/1/2019 to 3/2/2019	**Time(s)**	07:00 to 10:00
Lane / Full Closure	S/S CURB PLUS ONE VENTURA PL, LAUREL CANYON BLVD - VENUTRA BLVD		
Approximate Footage	0 - 300		
Date(s)	3/1/2019 to 3/1/2019	**Time(s)**	17:00 to 01:00
Lane / Full Closure	FULL CLOSURE VENTURA BLVD, VANTAGE AVE - RADFORD AVE. 2359 (3/1) - 0500 (3/2)		
Approximate Footage	0 - 300		
Date(s)	3/1/2019 to 3/1/2019	**Time(s)**	00:00 to 05:00

NOT A PERMIT

FilmL.A., Inc.
6255 W Sunset Blvd, 12th Floor
Hollywood, CA 90028
t: (213)977-8600 - f: (213)977-8601
www.filmla.com

Summary Information — Location

Permit Number	F00148831-A	**Location Manager**	George Shockley
Production Company	FOXBURG PRODUCTIONS	Primary Phone	Mobile - 310-998-7672
Insured Company	FOXBURG PRODUCTIONS	Secondary Phone	
Production Title	THE ROOKIE #120		

Location Address Laurel Canyon Blvd & Ventura Blvd, Los Angeles, CA, 91604

Location Type Intersection

Film Dates 3/1/2019 - 3/2/2019 23:59 - 03:00 1 day

Open or Closed to the Public Closed

Generic Conditions
Community Survey Obtained
Must Maintain 5' Clearance on Sidewalks/Walkways
Must maintain local/emergency access
No cast or crew parking on area streets
No interference with merchant activity.
No Parking in handicap spaces at anytime.
Notify LAPD North Hollywood Division (818) 623-4016 and comm. (213) 978-6552 1/2 hour prior to any gunfire, brandishing weapons, special effects or simulated emergency or criminal activity.
Number of uniformed officers listed on the permit is a minimum requirement. Permittee remains responsible for deploying a sufficient number of uniformed officers to provide traffic and crowd control to ensure the safety of the film crew and the public.

Please see attached documents
148831_BS_LAUREL CY_VENTURA_SOUHT 800'_NS SS_VENTURA_.pdf
148831_BS_LAUREL CY_VENTURA_SOUHT 800'_NS SS_VENTURA_.pdf
148831_FULL_VENTURA_VANTAGE_RADFORD_FULL LAUREL CY_.pdf

Equipment on Location

Type	Quantity
5 or 10 ton trucks	4
Cast/Crew vehicles	80
Cube Trucks	4
Generator	1
Modular Units	1
Stakebed Trucks	2
Trailers	6
Vans	4

Personnel on Location

Type	Quantity
Cast	10
Crew	80
Off-Duty/Retired LAPD Officer(s)	2

Filming Activities Brandishing weapons; Emergency vehicles with flashing lights; Intermittent pedestrian control; Intermittent traffic control - 2 minutes standard; Talent in police

NOT A PERMIT

FilmL.A., Inc.
6255 W Sunset Blvd, 12th Floor
Hollywood, CA 90028
t: (213)977-8600 - f: (213)977-8601
www.filmla.com

Summary Information — Location

Permit Number	F00148831-A	**Location Manager**	George Shockley
Production Company	FOXBURG PRODUCTIONS	Primary Phone	Mobile - 310-998-7672
Insured Company	FOXBURG PRODUCTIONS	Secondary Phone	
Production Title	THE ROOKIE #120		

uniforms; crime scene with ambulance to follow; camera and equipment on both sidewalks, curb lanes & in streets of Ventura & Laurel Canyon ; close bus stop on the south side of Ventura Blvd, west of Laurel Canyon Blvd 1000 (3/1) - 0300 (3/2). Cover existing signage on bus stop. ;

Jurisdiction **Political:** Los Angeles City - Council District 02 **Police:** Los Angeles Police Department **Fire:** Los Angeles City

Thomas Guide **Page:** 562 **Grid:** G5

Approvals

LOS ANGELES CITY POLICE DEPARTMENT	Gabriel Aleman
FILMLA. CLOSURES	Adrian Fayad
LOS ANGELES CITY DEPARTMENT OF PUBLIC WORKS	Vanessa Martin
LOS ANGELES CITY DEPARTMENT OF TRANSPORTATION - CLOSURES	Adrian Fayad

Parking

Base Camp	12825 Ventura Blvd,	**Crew Parking**	12825 Ventura Blvd,
Location Type : Other Location	Studio City, CA, 91604	Location Type : Other Location	Studio City, CA, 91604

Posting "No Parking" signs S/S VENTURA BLVD, LAUREL CANYON - 400' WEST

Approximate Footage 0 - 300 **Log Number** 233353

Date(s) 3/1/2019 to 3/1/2019 **Time(s)** 07:00 to 22:00

Posting "No Parking" signs S/S VENTURA BLVD, LAUREL CANYON - 400' WEST

Approximate Footage 301 - 600 **Log Number** 233352

Date(s) 3/1/2019 to 3/1/2019 **Time(s)** 18:00 to 06:00

Lane / Full Closure S/S CURB LANE CLOSURE VENTURA BLVD, LAUREL CANYON BLVD - 400' WEST
3/1 (2200) - 3/2 (0500)

Approximate Footage 0 - 300

NOT A PERMIT

FilmL.A., Inc.
6255 W Sunset Blvd, 12th Floor
Hollywood, CA 90028
t: (213)977-8600 - f: (213)977-8601
www.filmla.com

Summary Information — Location

Permit Number	F00148831-A	**Location Manager**	George Shockley
Production Company	FOXBURG PRODUCTIONS	Primary Phone	Mobile - 310-998-7672
Insured Company	FOXBURG PRODUCTIONS	Secondary Phone	
Production Title	THE ROOKIE #120		

Date(s) 3/1/2019 to 3/2/2019 **Time(s)** 22:00 to 05:00

Lane / Full Closure FULL CLOSURE VENTURA BLVD, VANTAGE AVE - RADFORD AVE.
2359 (3/1) - 0500 (3/2)

Approximate Footage 0 - 300

Date(s) 3/1/2019 to 3/1/2019 **Time(s)** 23:59 to 05:00

Lane / Full Closure 3/1 AT 2359 - 3/2 AT 0500
S/B CLOSURE LAUREL CANYON BLVD., VENTURA PL. -MAXWELTON RD.
N/B CLOSURE LAUREL CANYON BLVD., VENTURA BLVD. -VENTURA PL.

Approximate Footage 0 - 300

Date(s) 3/1/2019 to 3/2/2019 **Time(s)** 23:59 to 05:00

Lane / Full Closure 3/1 AT 2330 - 3/2 AT 0500
N/S CURB VENTURA BLVD., LAUREL CANYON BLVD. EAST 200
W/S CURB LAUREL CANYON BLVD., VENTURA BLVD. NORTH 200
B/S LAUREL CANYON BLVD., VENTURA BLVD. SOUTH 800

Approximate Footage 0 - 300

Date(s) 3/1/2019 to 3/2/2019 **Time(s)** 23:30 to 05:00

NOT A PERMIT

NOT A PERMIT

MATCHLINE A–A

MAXWELTON AVE

VENTURA PL

ALLEY

LAUREL CANYON BLVD

VENTURA BLVD

VANTAGE AVE

RADFORD AVE

PARKING

MATCHLINE A–A

FILM LA COORDINATOR: SARAH NEUBAUR
FILM LA PERMIT # 148831

CLOSURE INFO:
S/S CURB LANE OF VENTURA PL
FROM LAUREL CANYON–VENTURA BLVD
3/1, 0700–3/2, 1000
S/S CURB LANE OF VENTURA BLVD
FROM LAUREL CANYON–WEST 400'
3/1, 2200–3/2, 0500
N/S CURB LANE OF VENTURA BLVD
FROM LAUREL CANYON–EAST 200'
W/S CURB LANE OF LAUREL CANYON
FROM VENTURA BLVD–NORTH 200'
B/S CURB LANE OF LAUREL CANYON
FROM VENTURA BLVD–SOUTH 800'
3/1, 2330–3/2, 0500

FOXBURG PRODUCTIONS
"THE ROOKIE"
LOCATIONS CONTACT:
CHRIS AGNEW 323.260–4777

LEGEND:

- ADVANCE WARNING SIGN
- SIGN ON TYPE I BARRICADE
- TRAFFIC CONE 28" (REFLECTIVE)
- FLASHING ARROW SIGN (FAS)
- CLOSURE/WORK AREA

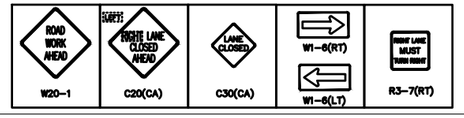

TCP DRAWN BY:
ISMAEL RODRIGUEZ
PACIFIC TRAFFIC CONTROL, INC.
323.981.0600 PH.
LIC # 944488

GENERAL NOTES:

1. ALL SIGNING, STRIPING, AND TRAFFIC CONTROL DEVICES SHALL CONFORM TO THE CURRENT STATE OF CALIFORNIA DEPARTMENT OF TRANSPORTATION (CALTRANS) STANDARD PLANS AND STANDARD SPECIFICATIONS, CALIFORNIA M.U.T.C.D., AND ANY ADDENDUMS THERTO, AND AS SHOWN ON THESE PLANS.
2. THERE SHALL BE NO INTERFERENCE WITH TRAFFIC SIGNALS OR CROSSWALKS.
3. CONES SHALL BE 28" MINIMUM HEIGHT AND SHALL HAVE REFLECTORIZED SLEEVES FOR NIGHT WORK.
4. POLICE SHALL DIRECT TRAFFIC AS NECESSARY.

Permit #F00148831-A

FILM LA COORDINATOR: SARAH NEUBAUR
FILM LA PERMIT # 148831

CLOSURE INFO:
S/S CURB AND ADJACENT LANE OF VENTURA PL
FROM LAUREL CANYON–VENTURA BLVD
3/1, 0500–3/2, 0100

FOXBURG PRODUCTIONS
"THE ROOKIE"
LOCATIONS CONTACT:
CHRIS AGNEW 323.260–4777

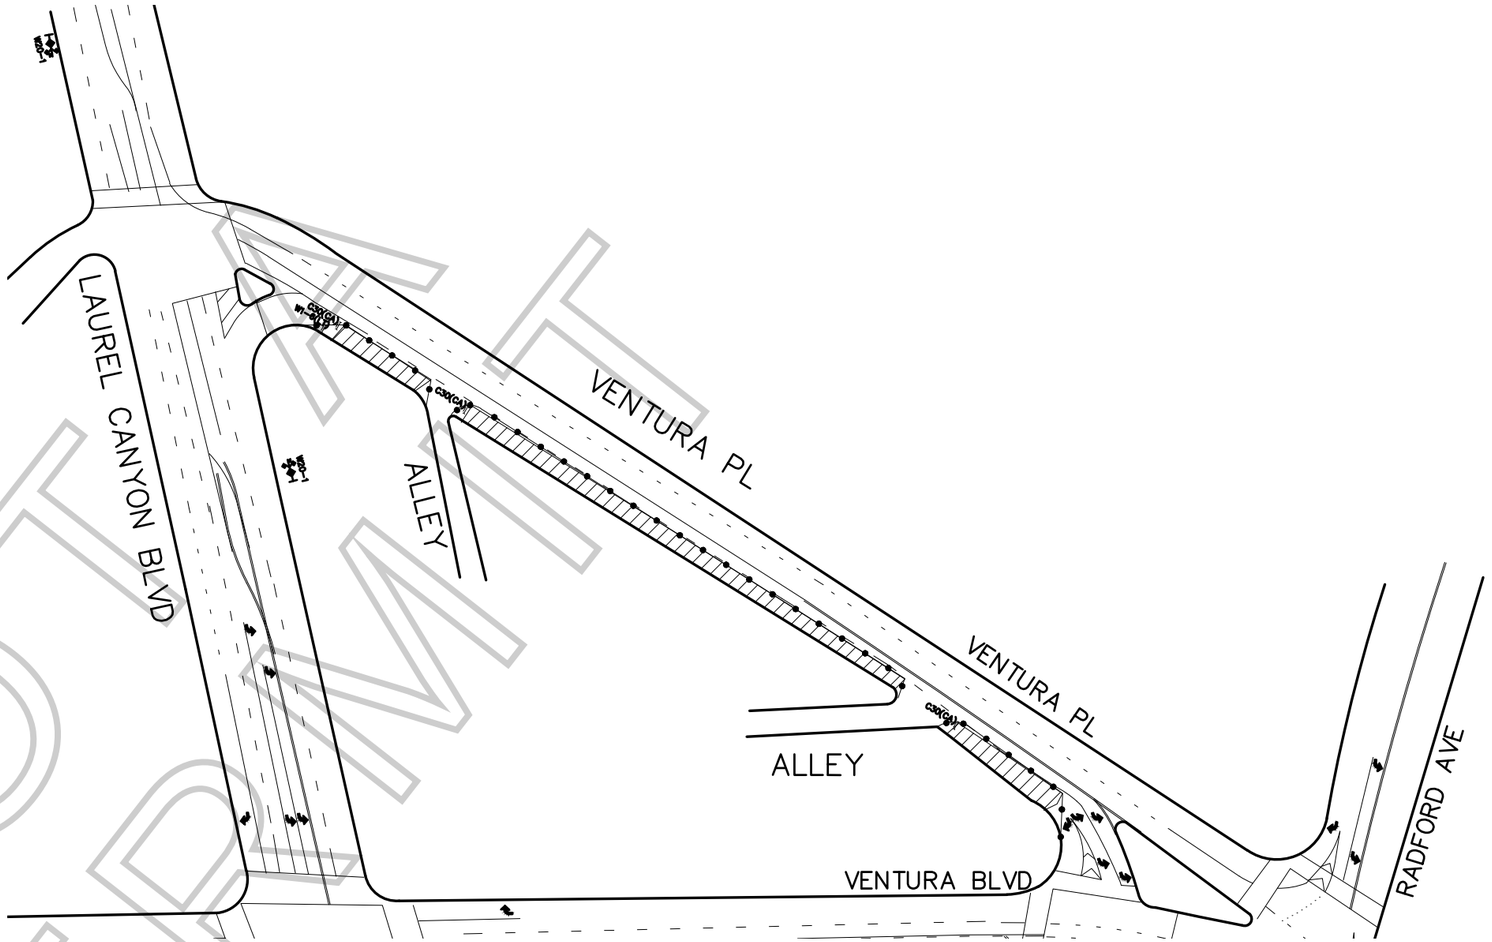

LEGEND:

- ADVANCE WARNING SIGN
- SIGN ON TYPE I BARRICADE
- TRAFFIC CONE 28" (REFLECTIVE)
- FLASHING ARROW SIGN (FAS)
- CLOSURE/WORK AREA

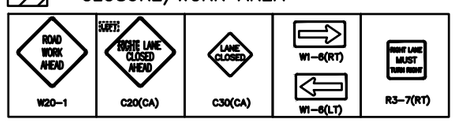

TCP DRAWN BY:
ISMAEL RODRIGUEZ
PACIFIC TRAFFIC CONTROL, INC.
323.981.0600 PH.
LIC # 944488

GENERAL NOTES:

1. ALL SIGNING, STRIPING, AND TRAFFIC CONTROL DEVICES SHALL CONFORM TO THE CURRENT STATE OF CALIFORNIA DEPARTMENT OF TRANSPORTATION (CALTRANS) STANDARD PLANS AND STANDARD SPECIFICATIONS, CALIFORNIA M.U.T.C.D., AND ANY ADDENDUMS THERTO, AND AS SHOWN ON THESE PLANS.
2. THERE SHALL BE NO INTERFERENCE WITH TRAFFIC SIGNALS OR CROSSWALKS.
3. CONES SHALL BE 28" MINIMUM HEIGHT AND SHALL HAVE REFLECTORIZED SLEEVES FOR NIGHT WORK.
4. POLICE SHALL DIRECT TRAFFIC AS NECESSARY.

NOT A PERMIT

F-315-U

LOS ANGELES FIRE DEPARTMENT

Permit #F00148831-A

Permit No: 28107

Date Issue 2/27/2019

SPECIAL PERMIT TO USE SPECIAL EFFECTS

State Lic No 3486.06

Name:	RICHARD CORDOBES	Address:	23651 MESA CT			Phone:	(818) 577-3633
Company:		City:	VALENCIA			Mobile:	(818) 577-3633
Email:	richie.cordobes@gmail.com	State:	CA	Zip:	91355	Fax:	

2nd Operator: 3486.06 RICHARD CORDOBES

Production Title: THE ROOKIE Production Company: FOXBURG PROD. INC.

Location: VENTURA PL BETWEEN VENTURA BLVD. & LAUREL

PERMISSION IS HEREBY GRANTED TO SIMULATE:

SIMUALTING A COP SHOOTS A BAD GUY IN A BUS. SIMULATING A GUNSHOT TO CHEST OF ACTOR, THERE WILL BE EXTRAS ON THE BUS. WILL BE USING A D80-1/2 ONE PER TAKE, 2 TAKES. ALSO, A SHOOTOUT BETWEEN CARS WILL SIMULATE A BULLET HIT THAT BREAKS A SIDE WINDOW OF A CAR USING MD1-LF (1) AND ONLY ONE TAKE ON WINDOW.

USING THE FOLLOWING SPECIAL EFFECTS MATERIAL:

2 - D80-1/2
1 - MD1-LF

UNDER THE FOLLOWING CONDITIONS:

UNDER THE DIRECT SUPERVISION OF RICHARD CORDOBES, 3486.06 AND UFSO REQUIRED, FILMLA PERMIT# (TBD), GENERAL PRECAUTIONS AGAINST FIRE/INJURY, 2 -C02 FIRE EXT., SENT PERMIT TO SPFX OPERATOR.

ADDITIONAL TERMS AND CONDITIONS

992.6 HSC RESPONSIBILITY. The Company representative shall provide to the authority having jurisdiction the name and license number of the special effects operator who shall have the authority, responsibility and be in charge of handling all Special Effects Material. The company representative shall also allocate sufficient time to the Special Effects Pyrotechnic Operator to prepare for the transportation, parking, storing, securing daily, discharging, disposing of, or otherwise handling of fireworks, pyrotechnic devices, or materials in a sane manner. Upon completion of firing, no unauthorized person shall be permitted access to the firing area until the licensed pyrotechnic operator has determined the area to be safe and secure.

NOTICE: The permittee and production company shall be advised that this permit in no way removes or modifies their responsibility to comply with any other applicable laws or ordinances, including those relating to excessive noise.

57.105.8 THE CHIEF SHALL HAVE THE POWER TO REVOKE OR SUSPEND ANY SPECIAL PERMIT UPON VIOLATION OF THE TERMS AND CONDITIONS IN ACCORDANCE WITH PROVISIONS OF SECTION 57.105.5 OF THE LOS ANGELES MUNICIPAL CODE.

SUBJECT TO FIELD INSPECTION NO DEVIATION WITHOUT WRITTEN PERMISSION

TEMPORARY FROM

3/1/2019 TO

Fire Chief
By: ANDERSON
Phone: 213 978-3670

lafd:rev 2/2017

NOT A PERMIT

Permit #F00148831-A

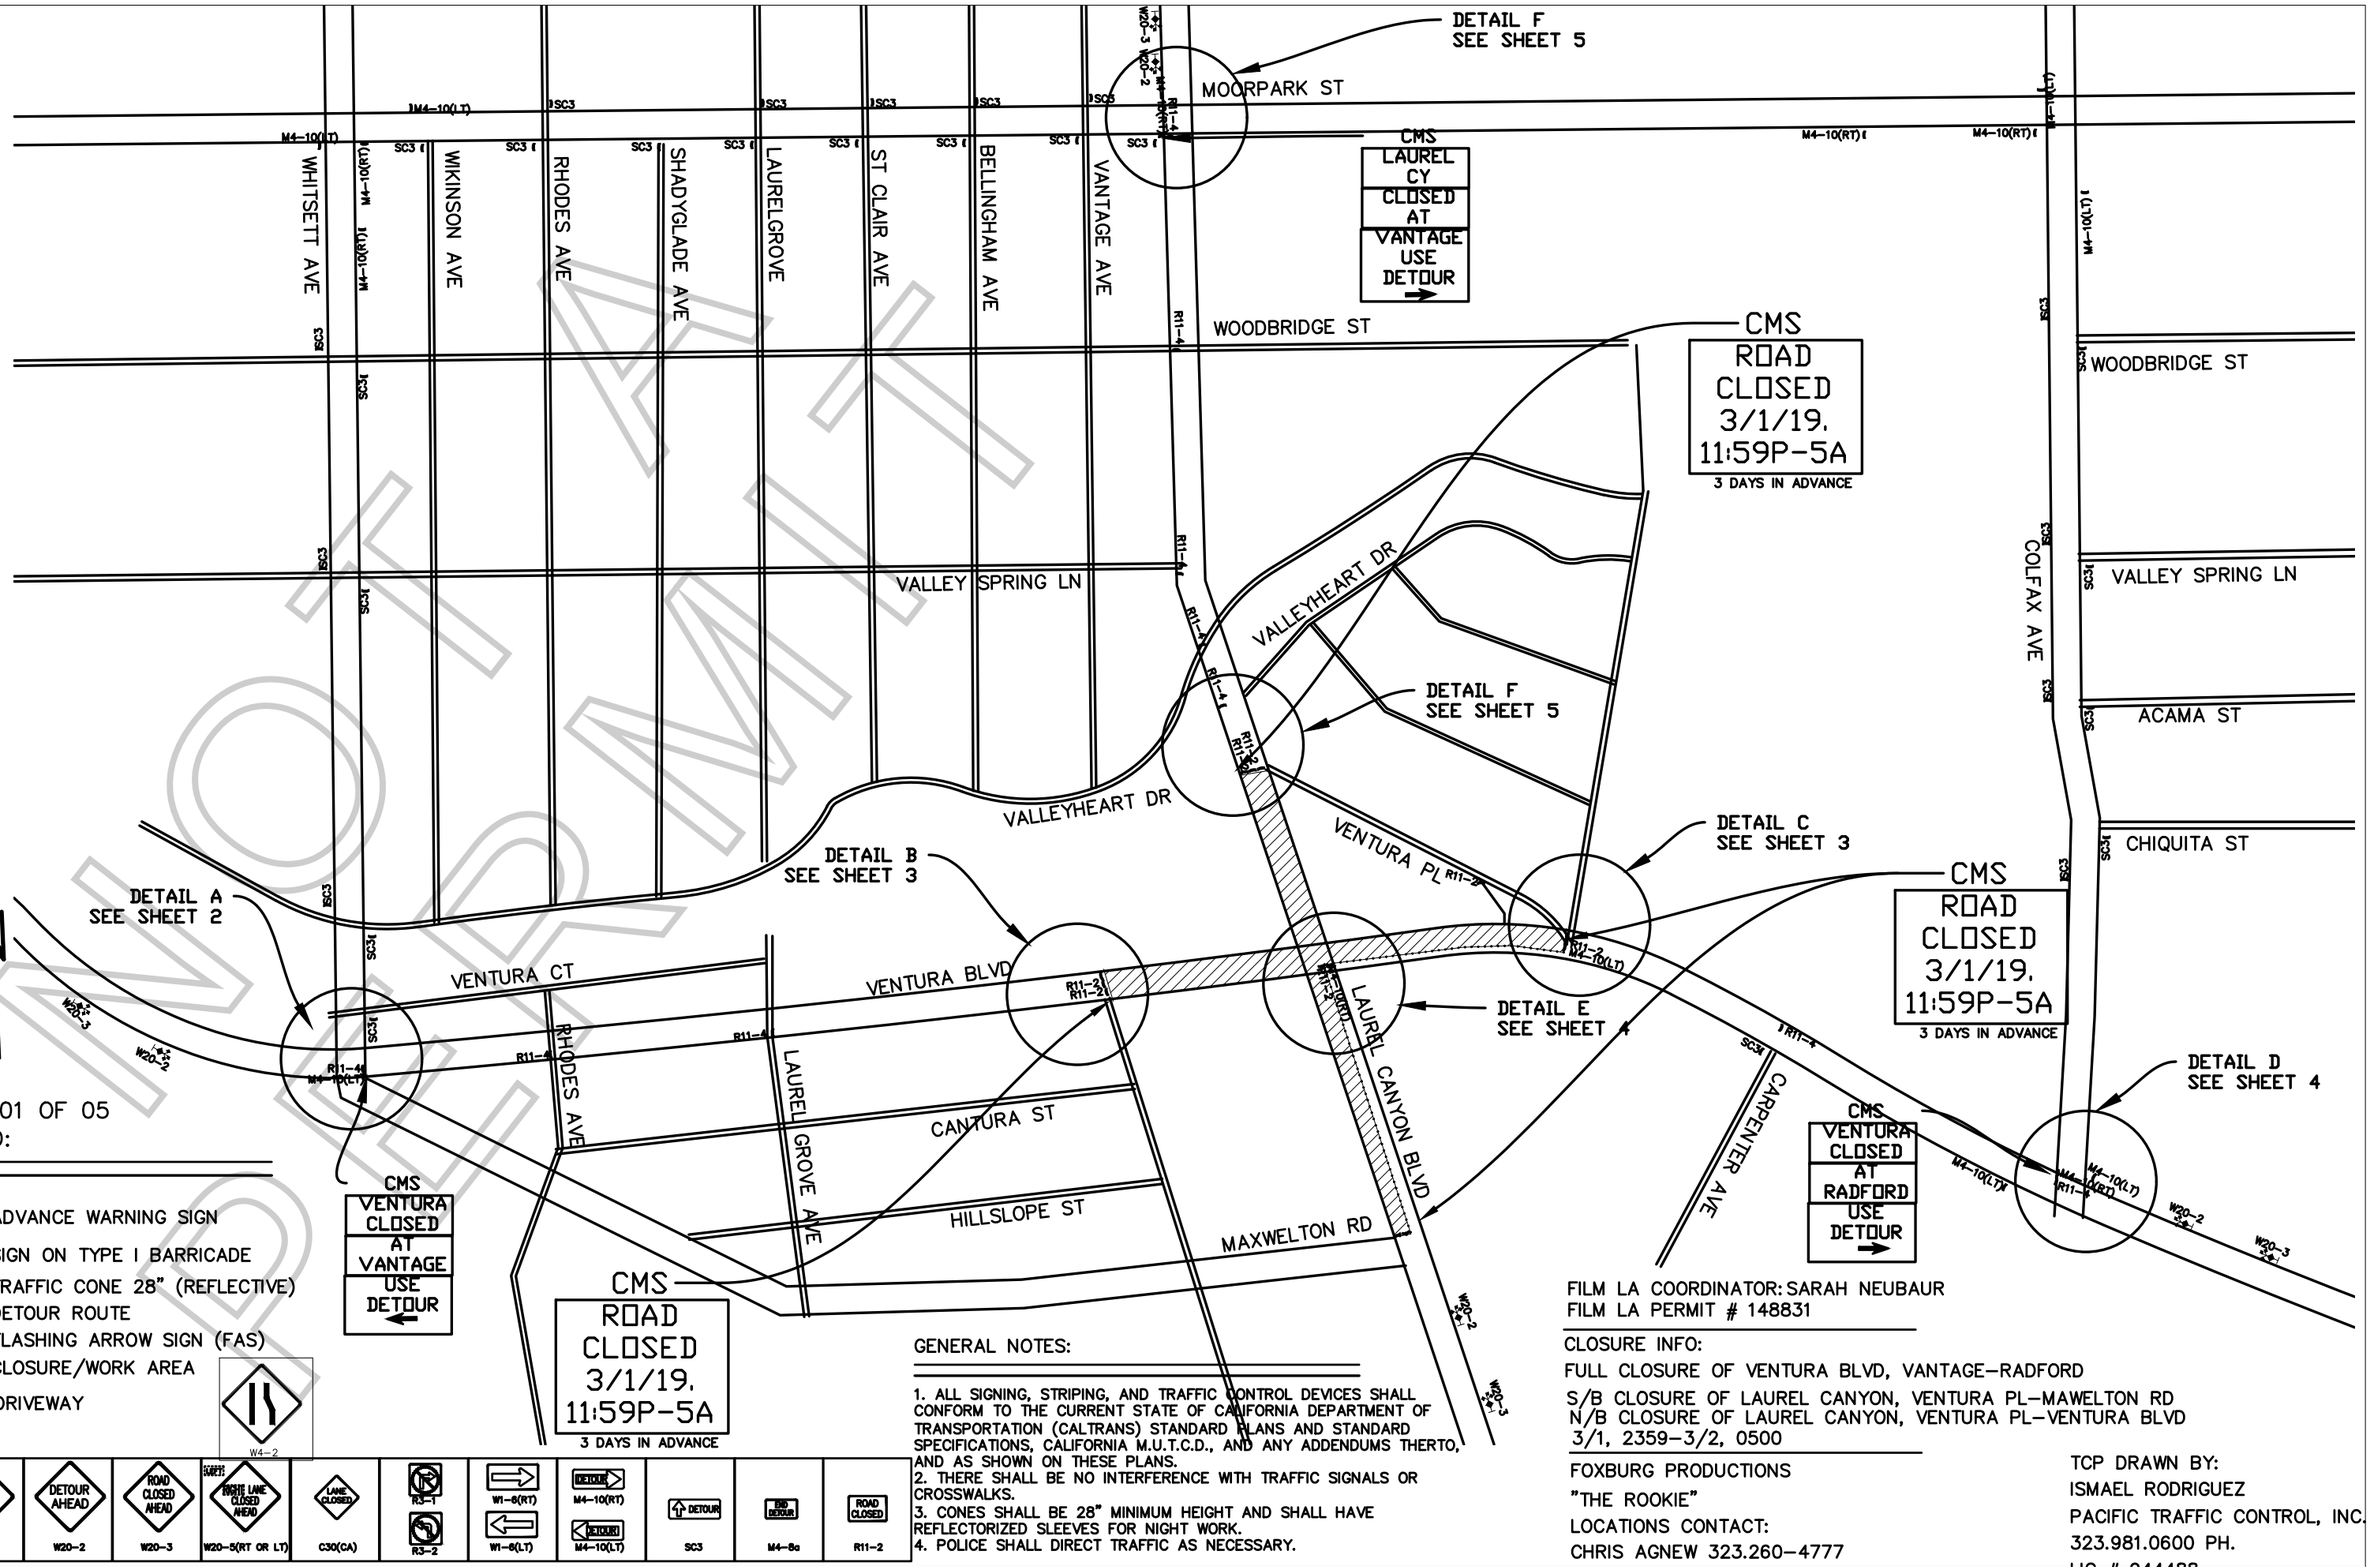

SHEET 01 OF 05

LEGEND:

- ADVANCE WARNING SIGN
- SIGN ON TYPE I BARRICADE
- TRAFFIC CONE 28" (REFLECTIVE)
- DETOUR ROUTE
- FLASHING ARROW SIGN (FAS)
- CLOSURE/WORK AREA
- DRIVEWAY

W4-2

ROAD WORK AHEAD W20-1	DETOUR AHEAD W20-2	ROAD CLOSED AHEAD W20-3	RIGHT LANE CLOSED AHEAD W20-5(RT OR LT)	LANE CLOSED C30(CA)	R3-1 R3-2	W1-8(RT) W1-8(LT)	DETOUR M4-10(RT) DETOUR M4-10(LT)	DETOUR SC3	END DETOUR M4-8a	ROAD CLOSED R11-2

GENERAL NOTES:

1. ALL SIGNING, STRIPING, AND TRAFFIC CONTROL DEVICES SHALL CONFORM TO THE CURRENT STATE OF CALIFORNIA DEPARTMENT OF TRANSPORTATION (CALTRANS) STANDARD PLANS AND STANDARD SPECIFICATIONS, CALIFORNIA M.U.T.C.D., AND ANY ADDENDUMS THERTO, AND AS SHOWN ON THESE PLANS.
2. THERE SHALL BE NO INTERFERENCE WITH TRAFFIC SIGNALS OR CROSSWALKS.
3. CONES SHALL BE 28" MINIMUM HEIGHT AND SHALL HAVE REFLECTORIZED SLEEVES FOR NIGHT WORK.
4. POLICE SHALL DIRECT TRAFFIC AS NECESSARY.

FILM LA COORDINATOR: SARAH NEUBAUR
FILM LA PERMIT # 148831

CLOSURE INFO:

FULL CLOSURE OF VENTURA BLVD, VANTAGE–RADFORD
S/B CLOSURE OF LAUREL CANYON, VENTURA PL–MAWELTON RD
N/B CLOSURE OF LAUREL CANYON, VENTURA PL–VENTURA BLVD
3/1, 2359–3/2, 0500

FOXBURG PRODUCTIONS
"THE ROOKIE"
LOCATIONS CONTACT:
CHRIS AGNEW 323.260–4777

TCP DRAWN BY:
ISMAEL RODRIGUEZ
PACIFIC TRAFFIC CONTROL, INC.
323.981.0600 PH.
LIC # 944488

INTERNET DRAFT

DETAIL A

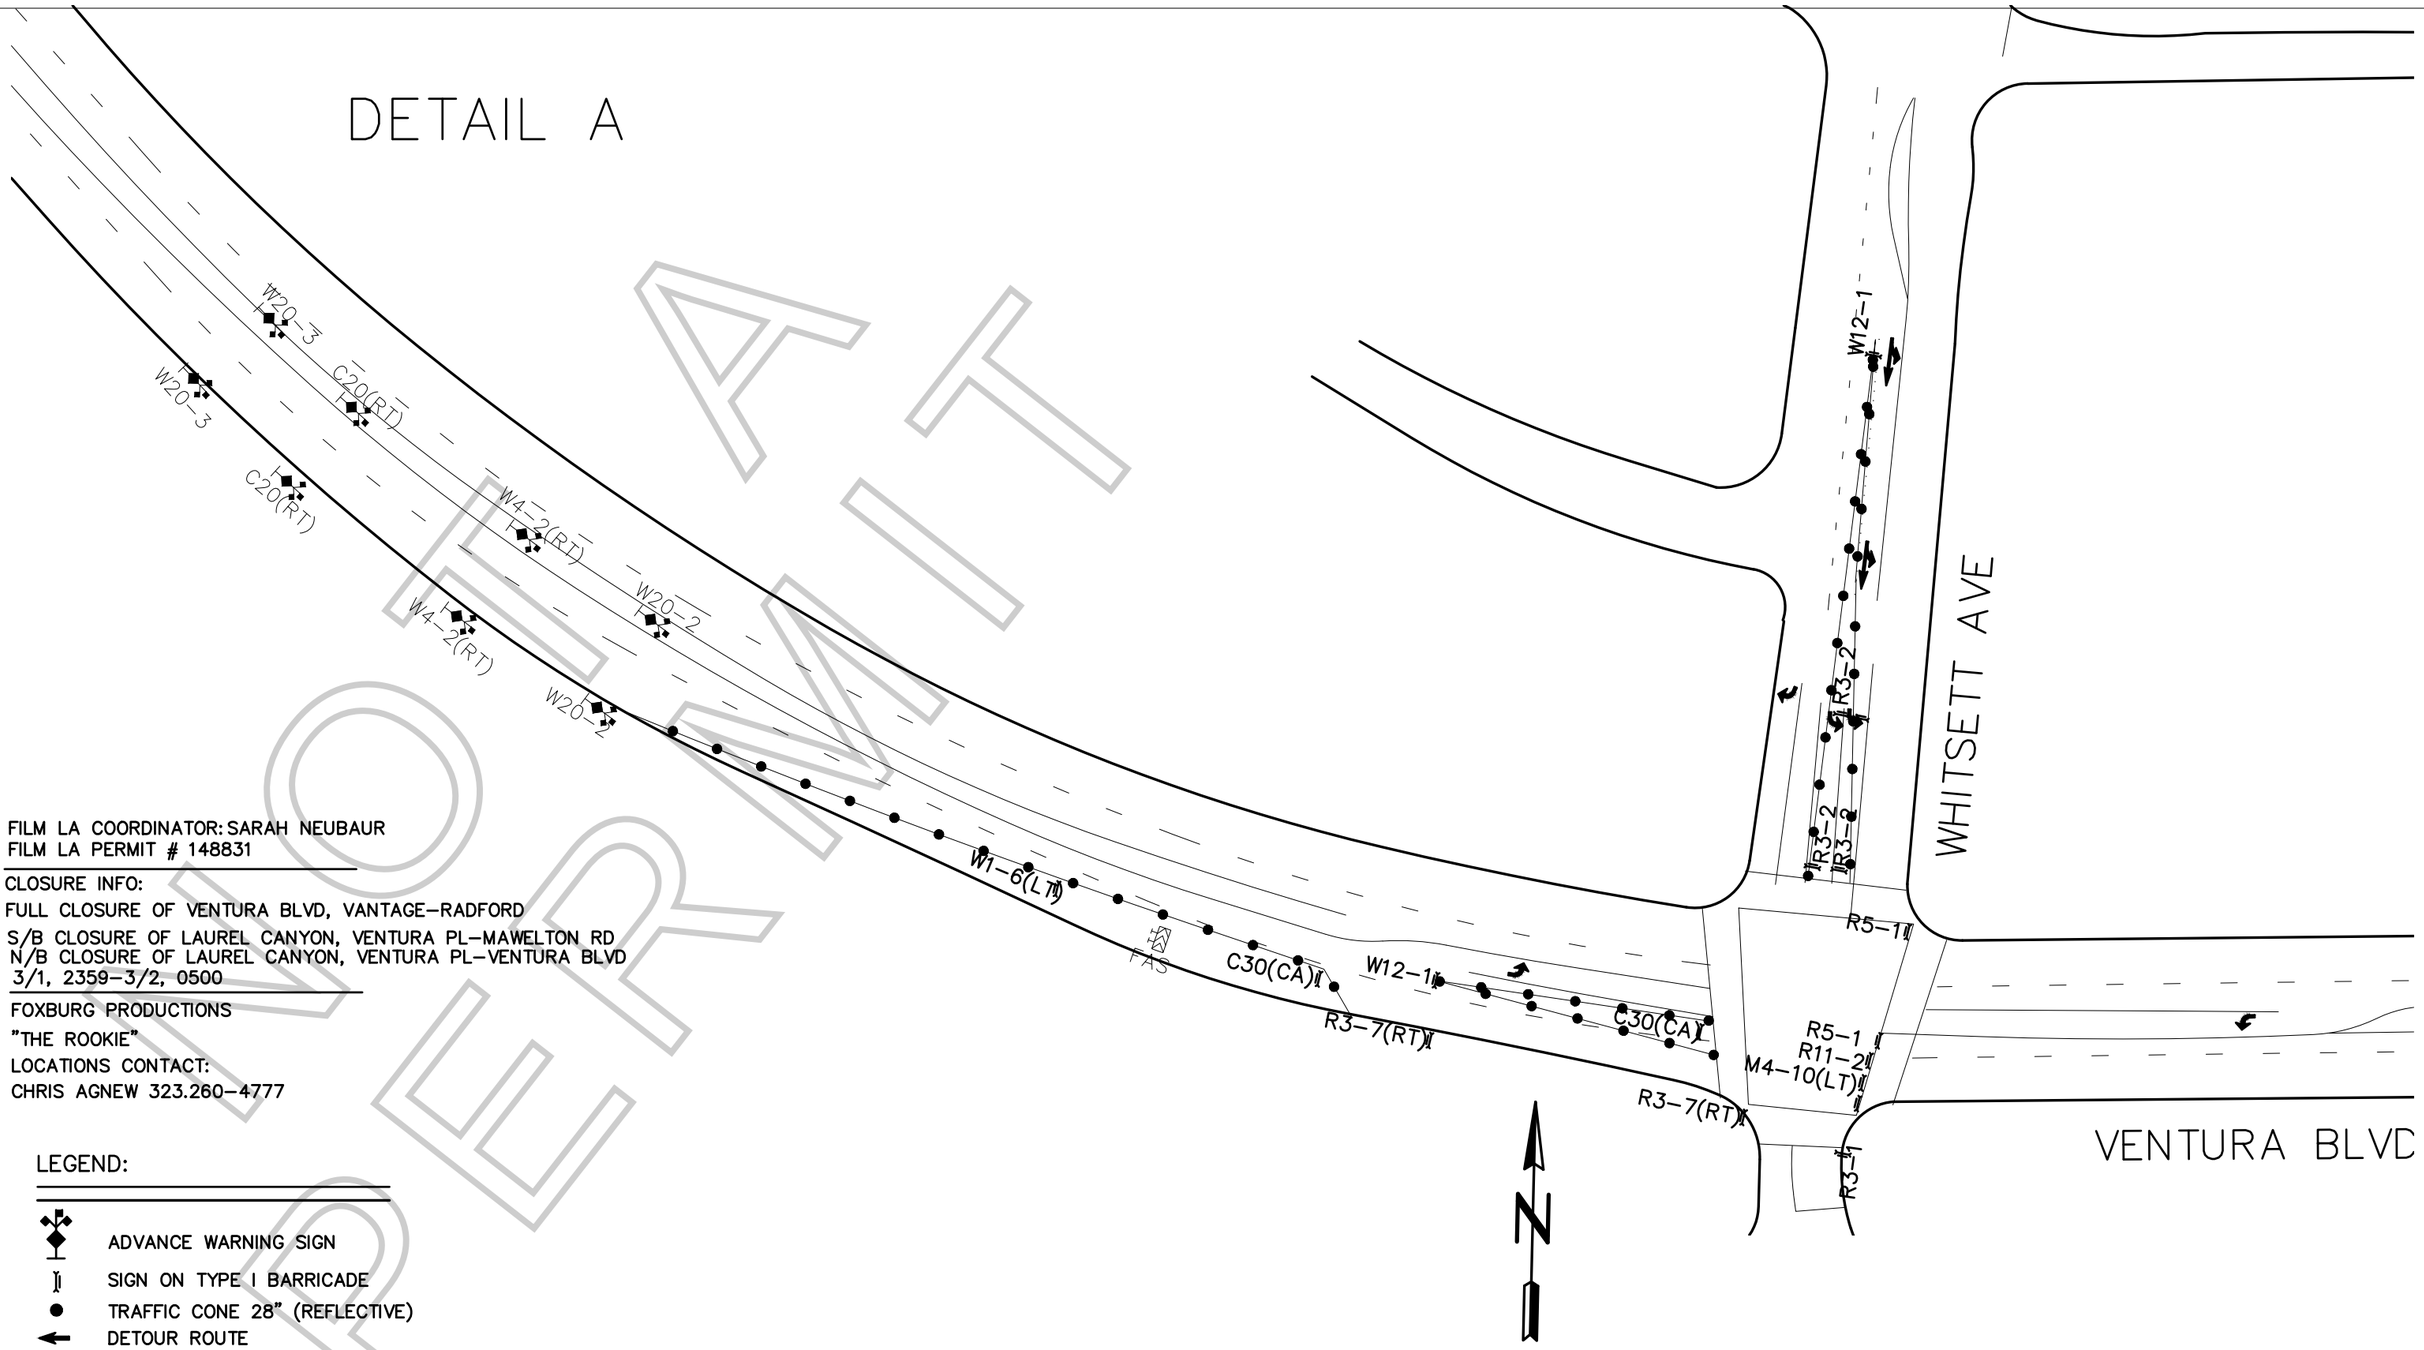

NOT A PERMIT

FILM LA COORDINATOR: SARAH NEUBAUR
FILM LA PERMIT # 148831

CLOSURE INFO:
FULL CLOSURE OF VENTURA BLVD, VANTAGE–RADFORD
S/B CLOSURE OF LAUREL CANYON, VENTURA PL–MAWELTON RD
N/B CLOSURE OF LAUREL CANYON, VENTURA PL–VENTURA BLVD
3/1, 2359–3/2, 0500

FOXBURG PRODUCTIONS
"THE ROOKIE"
LOCATIONS CONTACT:
CHRIS AGNEW 323.260–4777

LEGEND:

- ADVANCE WARNING SIGN
- SIGN ON TYPE I BARRICADE
- TRAFFIC CONE 28" (REFLECTIVE)
- DETOUR ROUTE
- FLASHING ARROW SIGN (FAS)
- CLOSURE/WORK AREA
- DRIVEWAY

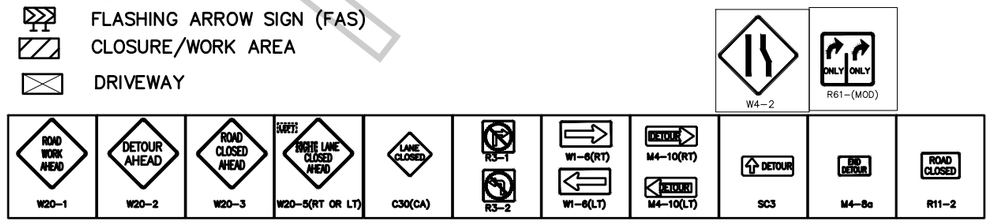

GENERAL NOTES:

1. ALL SIGNING, STRIPING, AND TRAFFIC CONTROL DEVICES SHALL CONFORM TO THE CURRENT STATE OF CALIFORNIA DEPARTMENT OF TRANSPORTATION (CALTRANS) STANDARD PLANS AND STANDARD SPECIFICATIONS, CALIFORNIA M.U.T.C.D., AND ANY ADDENDUMS THERTO, AND AS SHOWN ON THESE PLANS.
2. THERE SHALL BE NO INTERFERENCE WITH TRAFFIC SIGNALS OR CROSSWALKS.
3. CONES SHALL BE 28" MINIMUM HEIGHT AND SHALL HAVE REFLECTORIZED SLEEVES FOR NIGHT WORK.
4. POLICE SHALL DIRECT TRAFFIC AS NECESSARY.

SHEET 02 OF 05

TCP DRAWN BY:
ISMAEL RODRIGUEZ
PACIFIC TRAFFIC CONTROL, INC.
323.981.0600 PH.
LIC # 944488

NOT A PERMIT

DETAIL B

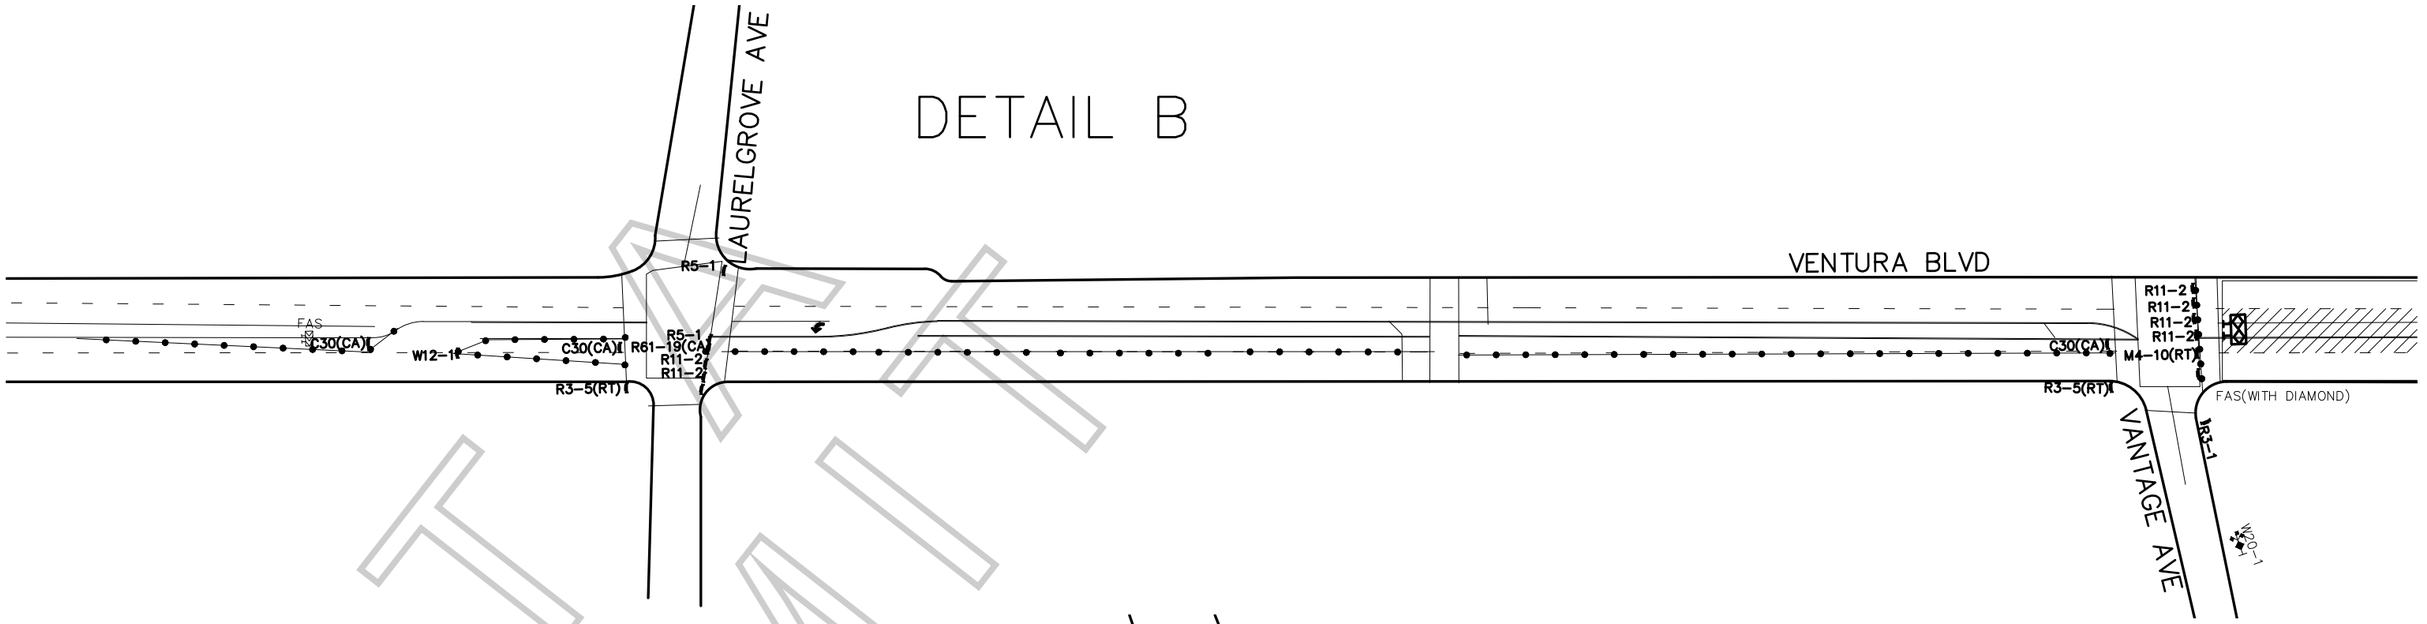

DETAIL C

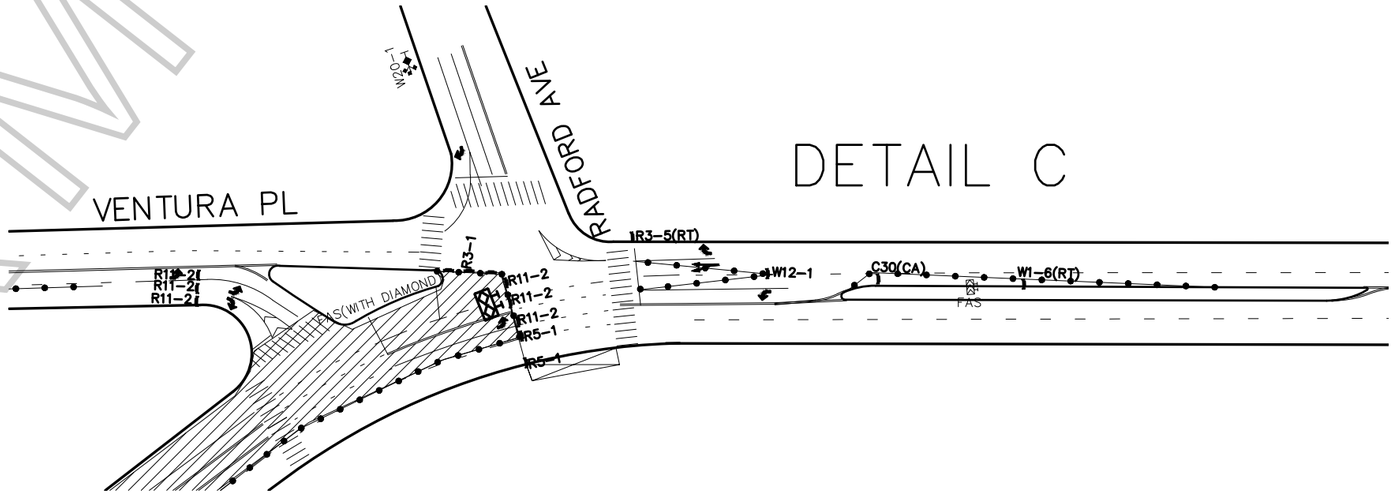

LEGEND:

- ADVANCE WARNING SIGN
- SIGN ON TYPE I BARRICADE
- TRAFFIC CONE 28" (REFLECTIVE)
- DETOUR ROUTE
- FLASHING ARROW SIGN (FAS)
- CLOSURE/WORK AREA
- DRIVEWAY

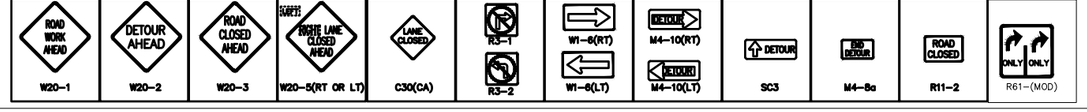

SHEET 03 OF 05

GENERAL NOTES:

1. ALL SIGNING, STRIPING, AND TRAFFIC CONTROL DEVICES SHALL CONFORM TO THE CURRENT STATE OF CALIFORNIA DEPARTMENT OF TRANSPORTATION (CALTRANS) STANDARD PLANS AND STANDARD SPECIFICATIONS, CALIFORNIA M.U.T.C.D., AND ANY ADDENDUMS THERTO, AND AS SHOWN ON THESE PLANS.
2. THERE SHALL BE NO INTERFERENCE WITH TRAFFIC SIGNALS OR CROSSWALKS.
3. CONES SHALL BE 28" MINIMUM HEIGHT AND SHALL HAVE REFLECTORIZED SLEEVES FOR NIGHT WORK.
4. POLICE SHALL DIRECT TRAFFIC AS NECESSARY.

FILM LA COORDINATOR: SARAH NEUBAUR
FILM LA PERMIT # 148831

CLOSURE INFO:

FULL CLOSURE OF VENTURA BLVD, VANTAGE–RADFORD
S/B CLOSURE OF LAUREL CANYON, VENTURA PL–MAWELTON RD
N/B CLOSURE OF LAUREL CANYON, VENTURA PL–VENTURA BLVD
3/1, 2359–3/2, 0500

FOXBURG PRODUCTIONS
"THE ROOKIE"
LOCATIONS CONTACT:
CHRIS AGNEW 323.260–4777

TCP DRAWN BY:
ISMAEL RODRIGUEZ
PACIFIC TRAFFIC CONTROL, INC.
323.981.0600 PH.
LIC # 944488

N

DETAIL D

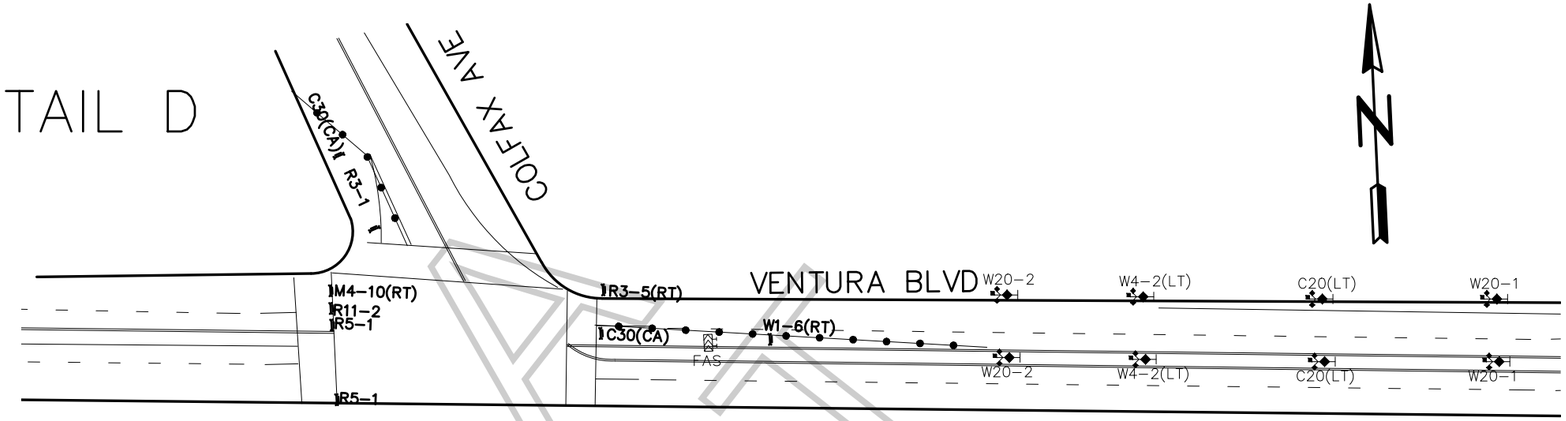

DETAIL E

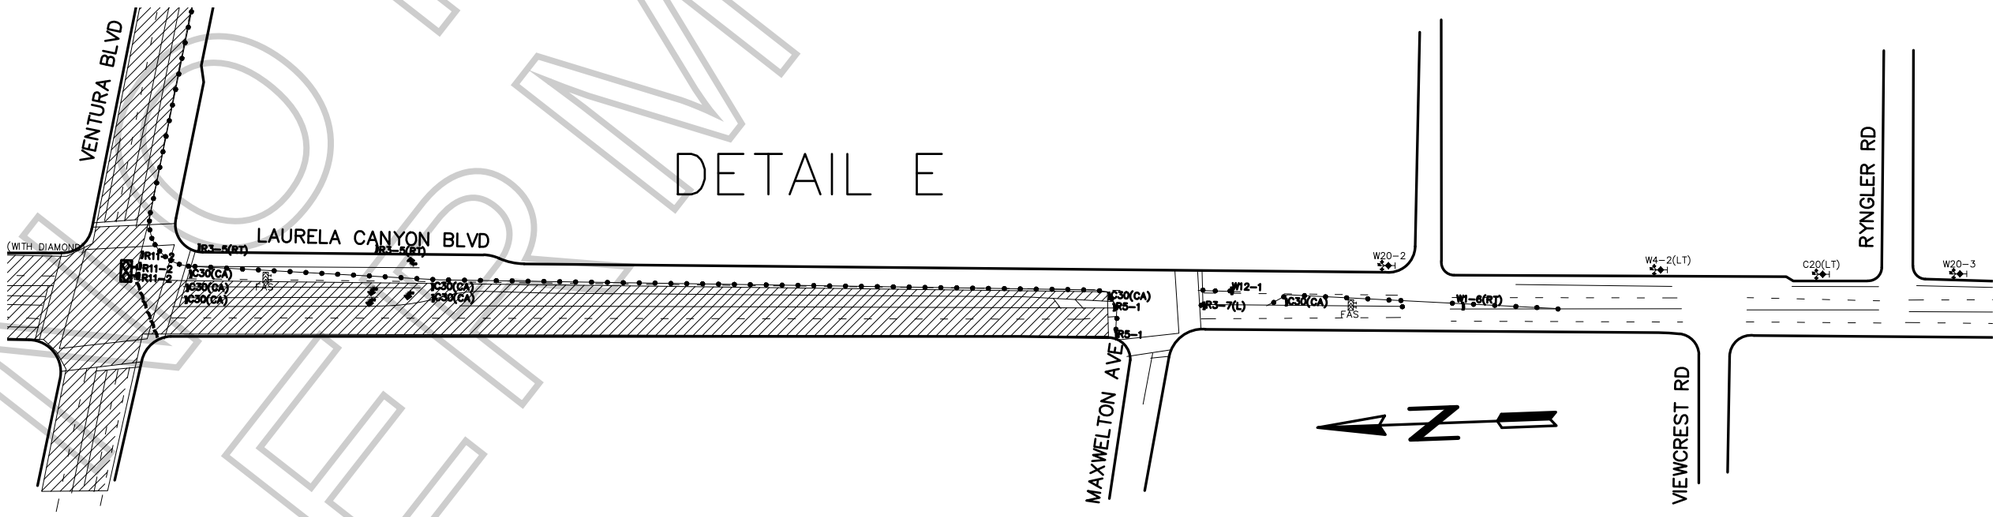

LEGEND:

- ADVANCE WARNING SIGN
- SIGN ON TYPE I BARRICADE
- TRAFFIC CONE 28" (REFLECTIVE)
- DETOUR ROUTE
- FLASHING ARROW SIGN (FAS)
- CLOSURE/WORK AREA
- DRIVEWAY

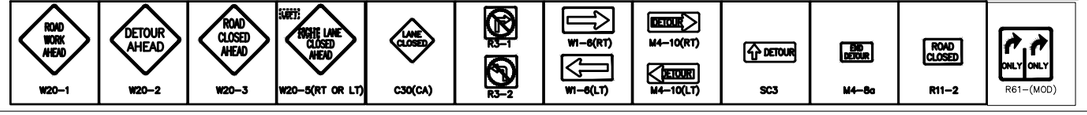

SHEET 04 OF 05

GENERAL NOTES:

1. ALL SIGNING, STRIPING, AND TRAFFIC CONTROL DEVICES SHALL CONFORM TO THE CURRENT STATE OF CALIFORNIA DEPARTMENT OF TRANSPORTATION (CALTRANS) STANDARD PLANS AND STANDARD SPECIFICATIONS, CALIFORNIA M.U.T.C.D., AND ANY ADDENDUMS THERTO, AND AS SHOWN ON THESE PLANS.
2. THERE SHALL BE NO INTERFERENCE WITH TRAFFIC SIGNALS OR CROSSWALKS.
3. CONES SHALL BE 28" MINIMUM HEIGHT AND SHALL HAVE REFLECTORIZED SLEEVES FOR NIGHT WORK.
4. POLICE SHALL DIRECT TRAFFIC AS NECESSARY.

FILM LA COORDINATOR: SARAH NEUBAUR
FILM LA PERMIT # 148831

CLOSURE INFO:

FULL CLOSURE OF VENTURA BLVD, VANTAGE–RADFORD
S/B CLOSURE OF LAUREL CANYON, VENTURA PL–MAWELTON RD
N/B CLOSURE OF LAUREL CANYON, VENTURA PL–VENTURA BLVD
3/1, 2359–3/2, 0500

FOXBURG PRODUCTIONS
"THE ROOKIE"
LOCATIONS CONTACT:
CHRIS AGNEW 323.260–4777

TCP DRAWN BY:
ISMAEL RODRIGUEZ
PACIFIC TRAFFIC CONTROL, INC.
323.981.0600 PH.
LIC # 944488

NOT A PERMIT

DETAIL F

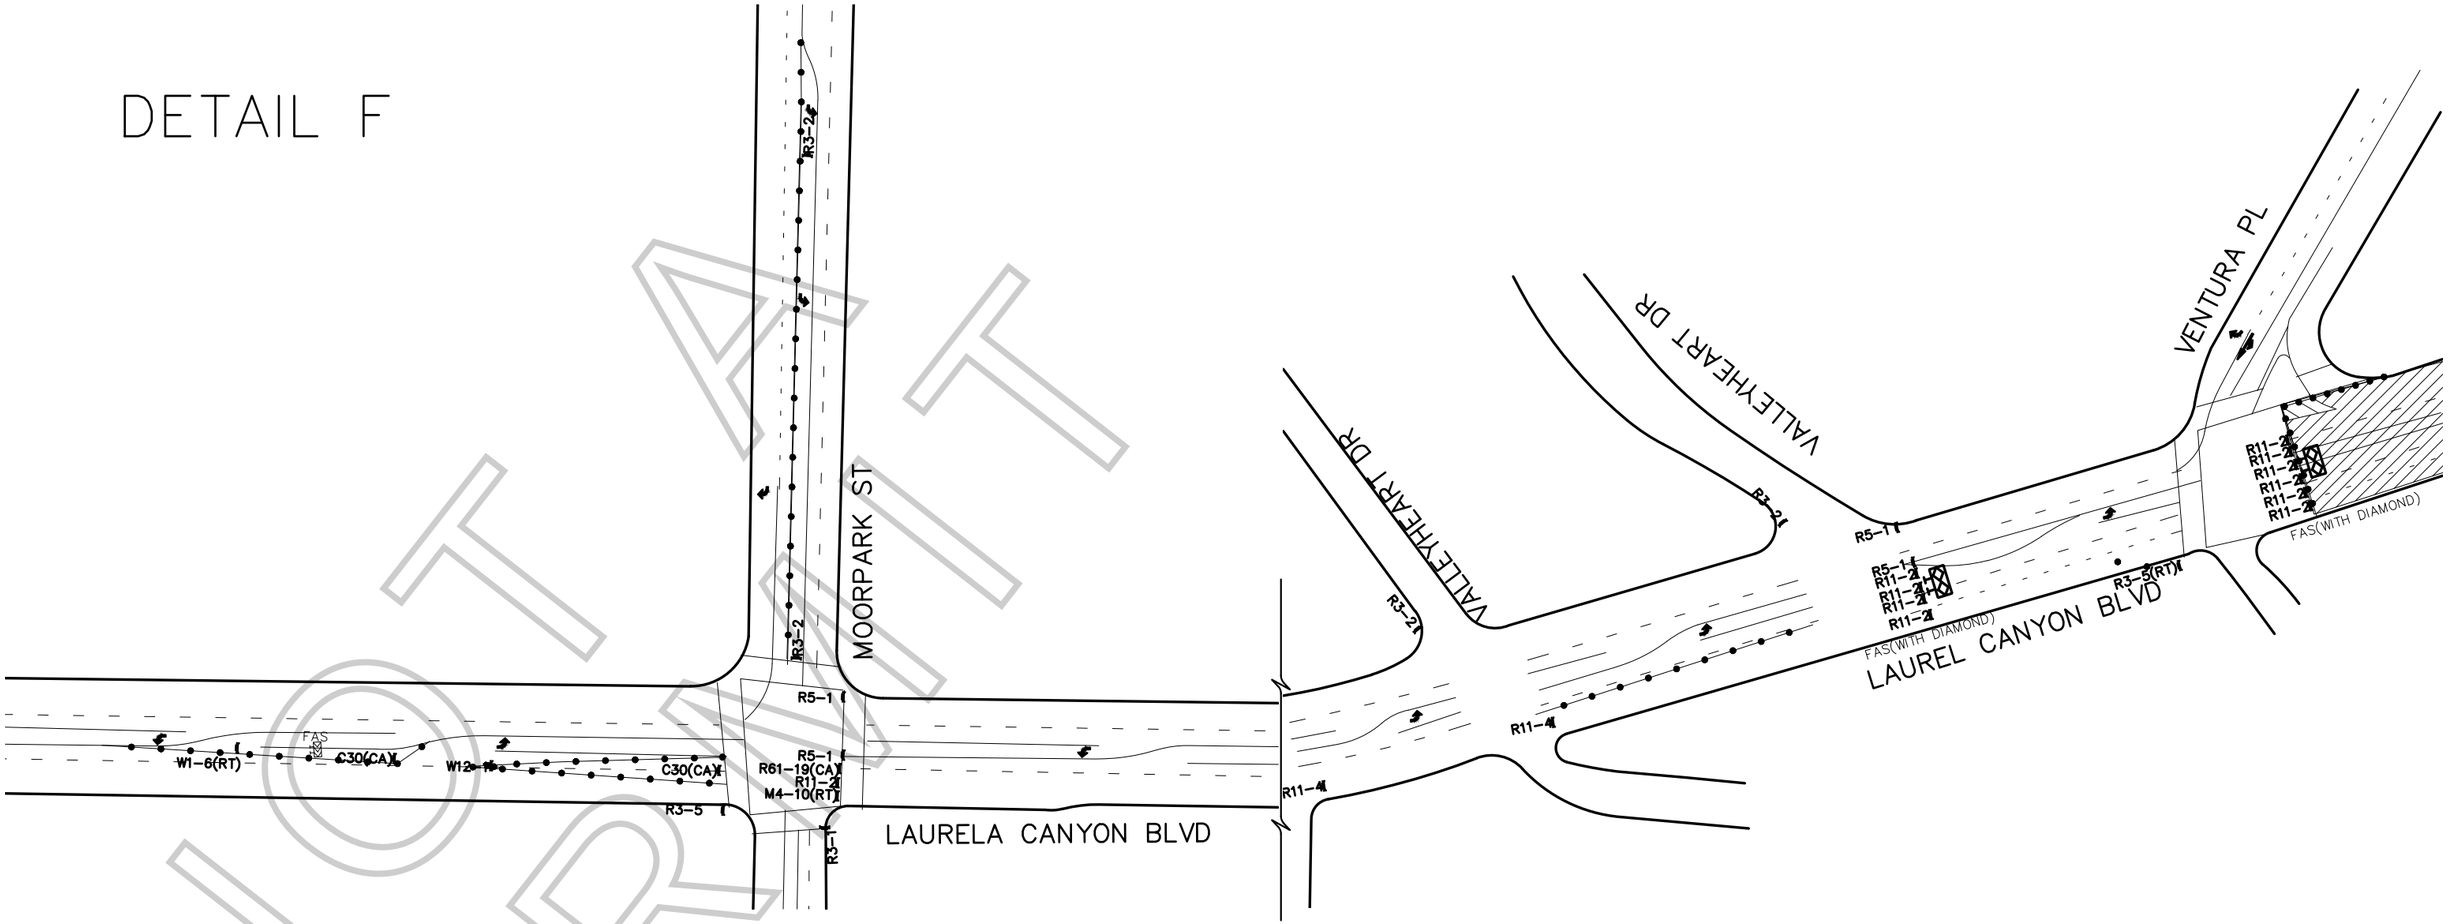

NOT A PERMIT

SHEET 05 OF 05

LEGEND:

- ADVANCE WARNING SIGN
- SIGN ON TYPE I BARRICADE
- TRAFFIC CONE 28" (REFLECTIVE)
- DETOUR ROUTE
- FLASHING ARROW SIGN (FAS)
- CLOSURE/WORK AREA
- DRIVEWAY

GENERAL NOTES:

1. ALL SIGNING, STRIPING, AND TRAFFIC CONTROL DEVICES SHALL CONFORM TO THE CURRENT STATE OF CALIFORNIA DEPARTMENT OF TRANSPORTATION (CALTRANS) STANDARD PLANS AND STANDARD SPECIFICATIONS, CALIFORNIA M.U.T.C.D., AND ANY ADDENDUMS THERTO, AND AS SHOWN ON THESE PLANS.
2. THERE SHALL BE NO INTERFERENCE WITH TRAFFIC SIGNALS OR CROSSWALKS.
3. CONES SHALL BE 28" MINIMUM HEIGHT AND SHALL HAVE REFLECTORIZED SLEEVES FOR NIGHT WORK.
4. POLICE SHALL DIRECT TRAFFIC AS NECESSARY.

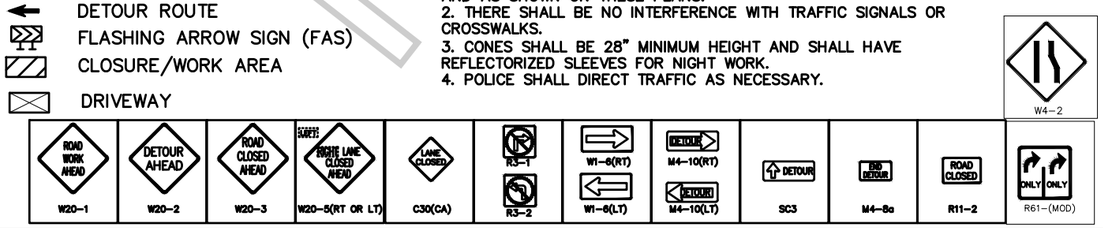

FILM LA COORDINATOR: SARAH NEUBAUR
FILM LA PERMIT # 148831

CLOSURE INFO:

FULL CLOSURE OF VENTURA BLVD, VANTAGE-RADFORD

S/B CLOSURE OF LAUREL CANYON, VENTURA PL-MAWELTON RD
N/B CLOSURE OF LAUREL CANYON, VENTURA PL-VENTURA BLVD
3/1, 2359-3/2, 0500

FOXBURG PRODUCTIONS
"THE ROOKIE"
LOCATIONS CONTACT:
CHRIS AGNEW 323.260-4777

TCP DRAWN BY:
ISMAEL RODRIGUEZ
PACIFIC TRAFFIC CONTROL, INC.
323.981.0600 PH.
LIC # 944488

NOT A PERMIT

MATCHLINE A–A

MAXWELTON AVE

VENTURA PL

ALLEY

LAUREL CANYON BLVD

VENTURA BLVD

VANTAGE AVE

RADFORD AVE

PARKING

MATCHLINE A–A

FILM LA COORDINATOR: SARAH NEUBAUR
FILM LA PERMIT # 148831

CLOSURE INFO:
S/S CURB LANE OF VENTURA PL
FROM LAUREL CANYON–VENTURA BLVD
3/1, 0700–3/2, 1000
S/S CURB LANE OF VENTURA BLVD
FROM LAUREL CANYON–WEST 400'
3/1, 2200–3/2, 0500
N/S CURB LANE OF VENTURA BLVD
FROM LAUREL CANYON–EAST 200'
W/S CURB LANE OF LAUREL CANYON
FROM VENTURA BLVD–NORTH 200'
B/S CURB LANE OF LAUREL CANYON
FROM VENTURA BLVD–SOUTH 800'
3/1, 2330–3/2, 0500

FOXBURG PRODUCTIONS
"THE ROOKIE"
LOCATIONS CONTACT:
CHRIS AGNEW 323.260–4777

LEGEND:

- ADVANCE WARNING SIGN
- SIGN ON TYPE I BARRICADE
- TRAFFIC CONE 28" (REFLECTIVE)
- FLASHING ARROW SIGN (FAS)
- CLOSURE/WORK AREA

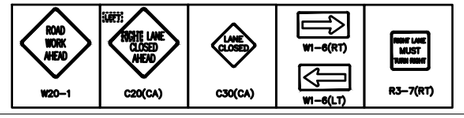

TCP DRAWN BY:
ISMAEL RODRIGUEZ
PACIFIC TRAFFIC CONTROL, INC.
323.981.0600 PH.
LIC # 944488

GENERAL NOTES:

1. ALL SIGNING, STRIPING, AND TRAFFIC CONTROL DEVICES SHALL CONFORM TO THE CURRENT STATE OF CALIFORNIA DEPARTMENT OF TRANSPORTATION (CALTRANS) STANDARD PLANS AND STANDARD SPECIFICATIONS, CALIFORNIA M.U.T.C.D., AND ANY ADDENDUMS THERTO, AND AS SHOWN ON THESE PLANS.
2. THERE SHALL BE NO INTERFERENCE WITH TRAFFIC SIGNALS OR CROSSWALKS.
3. CONES SHALL BE 28" MINIMUM HEIGHT AND SHALL HAVE REFLECTORIZED SLEEVES FOR NIGHT WORK.
4. POLICE SHALL DIRECT TRAFFIC AS NECESSARY.

Permit #F00148831-A

FILM LA COORDINATOR: SARAH NEUBAUR
FILM LA PERMIT # 148831

CLOSURE INFO:
S/S CURB AND ADJACENT LANE OF VENTURA PL
FROM LAUREL CANYON–VENTURA BLVD
3/1, 0500–3/2, 0100

FOXBURG PRODUCTIONS
"THE ROOKIE"
LOCATIONS CONTACT:
CHRIS AGNEW 323.260–4777

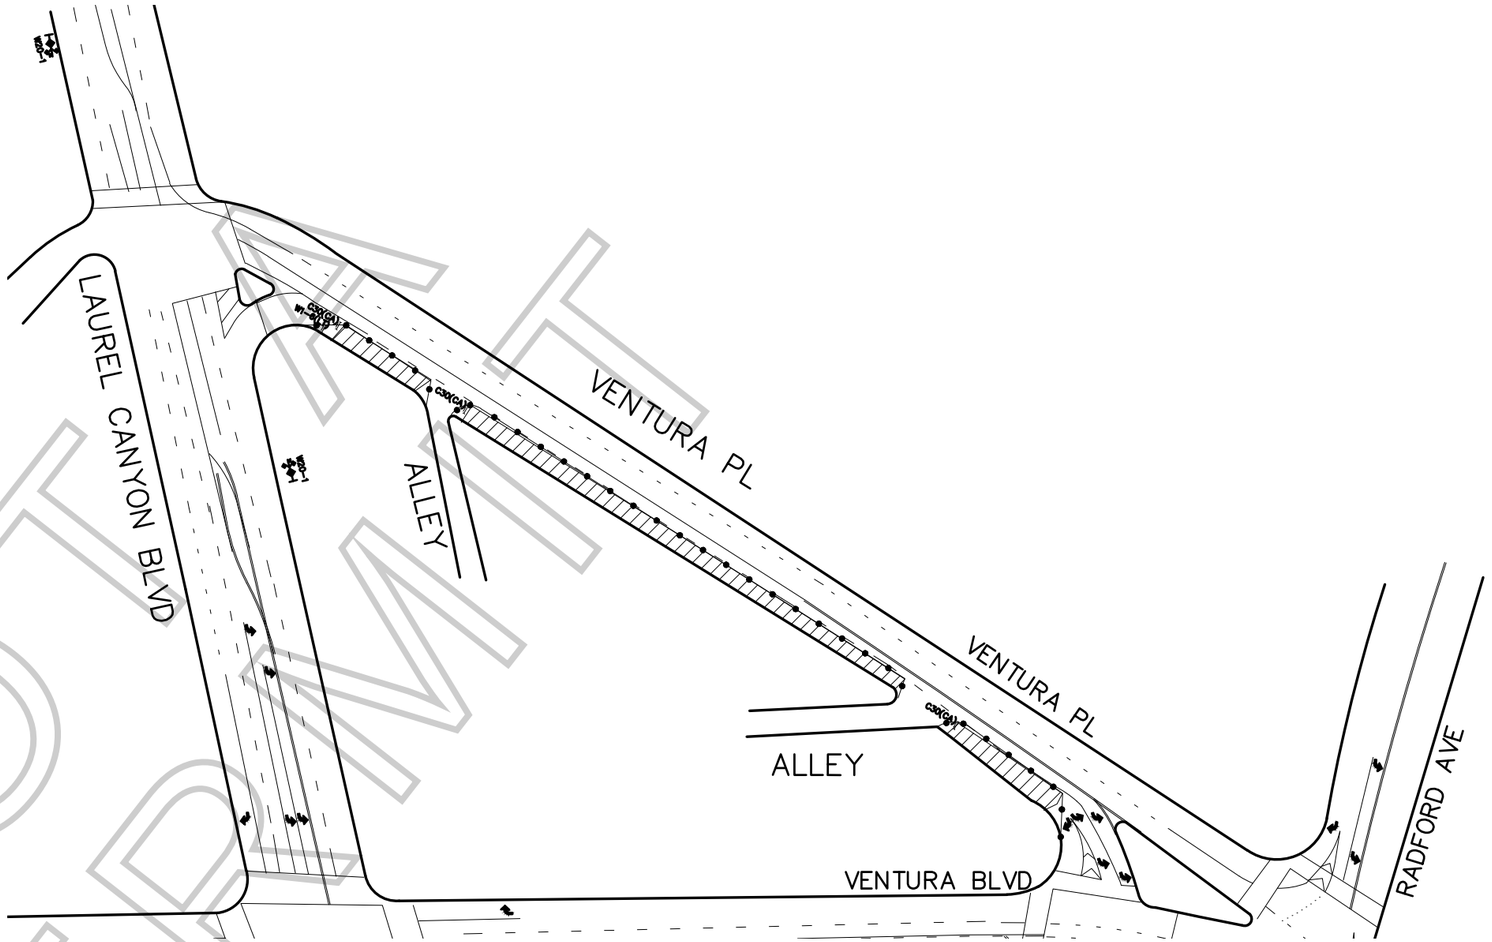

LEGEND:

- ADVANCE WARNING SIGN
- SIGN ON TYPE I BARRICADE
- TRAFFIC CONE 28" (REFLECTIVE)
- FLASHING ARROW SIGN (FAS)
- CLOSURE/WORK AREA

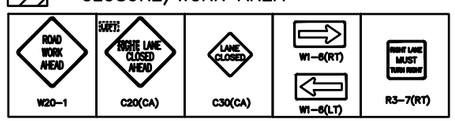

TCP DRAWN BY:
ISMAEL RODRIGUEZ
PACIFIC TRAFFIC CONTROL, INC.
323.981.0600 PH.
LIC # 944488

GENERAL NOTES:

1. ALL SIGNING, STRIPING, AND TRAFFIC CONTROL DEVICES SHALL CONFORM TO THE CURRENT STATE OF CALIFORNIA DEPARTMENT OF TRANSPORTATION (CALTRANS) STANDARD PLANS AND STANDARD SPECIFICATIONS, CALIFORNIA M.U.T.C.D., AND ANY ADDENDUMS THERTO, AND AS SHOWN ON THESE PLANS.
2. THERE SHALL BE NO INTERFERENCE WITH TRAFFIC SIGNALS OR CROSSWALKS.
3. CONES SHALL BE 28" MINIMUM HEIGHT AND SHALL HAVE REFLECTORIZED SLEEVES FOR NIGHT WORK.
4. POLICE SHALL DIRECT TRAFFIC AS NECESSARY.

NOT A PERMIT

NOT A PERMIT

MATCHLINE A–A

MAXWELTON AVE

VENTURA PL

ALLEY

LAUREL CANYON BLVD

VENTURA BLVD

VANTAGE AVE

RADFORD AVE

PARKING

MATCHLINE A–A

FILM LA COORDINATOR: SARAH NEUBAUR
FILM LA PERMIT # 148831

CLOSURE INFO:
S/S CURB LANE OF VENTURA PL
FROM LAUREL CANYON–VENTURA BLVD
3/1, 0700–3/2, 1000
S/S CURB LANE OF VENTURA BLVD
FROM LAUREL CANYON–WEST 400'
3/1, 2200–3/2, 0500
N/S CURB LANE OF VENTURA BLVD
FROM LAUREL CANYON–EAST 200'
W/S CURB LANE OF LAUREL CANYON
FROM VENTURA BLVD–NORTH 200'
B/S CURB LANE OF LAUREL CANYON
FROM VENTURA BLVD–SOUTH 800'
3/1, 2330–3/2, 0500

FOXBURG PRODUCTIONS
"THE ROOKIE"
LOCATIONS CONTACT:
CHRIS AGNEW 323.260–4777

LEGEND:

- ADVANCE WARNING SIGN
- SIGN ON TYPE I BARRICADE
- TRAFFIC CONE 28" (REFLECTIVE)
- FLASHING ARROW SIGN (FAS)
- CLOSURE/WORK AREA

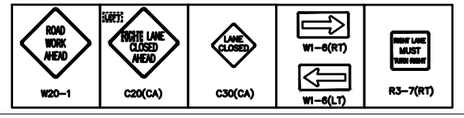

TCP DRAWN BY:
ISMAEL RODRIGUEZ
PACIFIC TRAFFIC CONTROL, INC.
323.981.0600 PH.
LIC # 944488

GENERAL NOTES:

1. ALL SIGNING, STRIPING, AND TRAFFIC CONTROL DEVICES SHALL CONFORM TO THE CURRENT STATE OF CALIFORNIA DEPARTMENT OF TRANSPORTATION (CALTRANS) STANDARD PLANS AND STANDARD SPECIFICATIONS, CALIFORNIA M.U.T.C.D., AND ANY ADDENDUMS THERTO, AND AS SHOWN ON THESE PLANS.
2. THERE SHALL BE NO INTERFERENCE WITH TRAFFIC SIGNALS OR CROSSWALKS.
3. CONES SHALL BE 28" MINIMUM HEIGHT AND SHALL HAVE REFLECTORIZED SLEEVES FOR NIGHT WORK.
4. POLICE SHALL DIRECT TRAFFIC AS NECESSARY.

Permit #F00148831-A

FILM LA COORDINATOR: SARAH NEUBAUR
FILM LA PERMIT # 148831

CLOSURE INFO:
S/S CURB AND ADJACENT LANE OF VENTURA PL
FROM LAUREL CANYON–VENTURA BLVD
3/1, 0500–3/2, 0100

FOXBURG PRODUCTIONS
"THE ROOKIE"
LOCATIONS CONTACT:
CHRIS AGNEW 323.260–4777

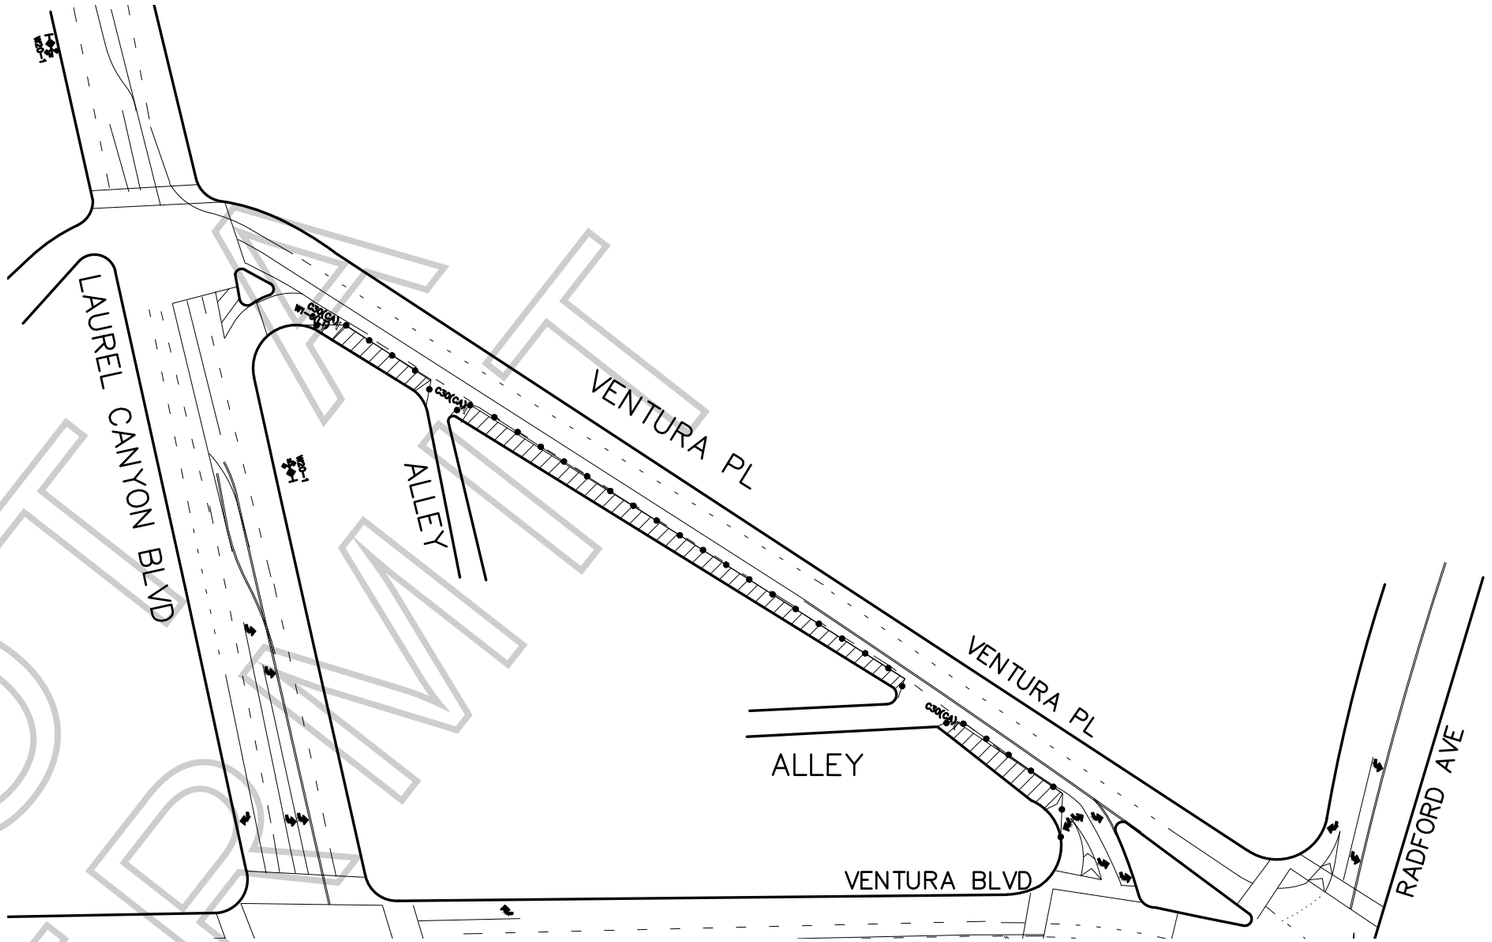

LEGEND:

- ADVANCE WARNING SIGN
- SIGN ON TYPE I BARRICADE
- TRAFFIC CONE 28" (REFLECTIVE)
- FLASHING ARROW SIGN (FAS)
- CLOSURE/WORK AREA

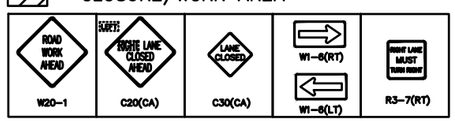

TCP DRAWN BY:
ISMAEL RODRIGUEZ
PACIFIC TRAFFIC CONTROL, INC.
323.981.0600 PH.
LIC # 944488

GENERAL NOTES:

1. ALL SIGNING, STRIPING, AND TRAFFIC CONTROL DEVICES SHALL CONFORM TO THE CURRENT STATE OF CALIFORNIA DEPARTMENT OF TRANSPORTATION (CALTRANS) STANDARD PLANS AND STANDARD SPECIFICATIONS, CALIFORNIA M.U.T.C.D., AND ANY ADDENDUMS THERTO, AND AS SHOWN ON THESE PLANS.
2. THERE SHALL BE NO INTERFERENCE WITH TRAFFIC SIGNALS OR CROSSWALKS.
3. CONES SHALL BE 28" MINIMUM HEIGHT AND SHALL HAVE REFLECTORIZED SLEEVES FOR NIGHT WORK.
4. POLICE SHALL DIRECT TRAFFIC AS NECESSARY.

NOT A PERMIT

Permit #F00148831-A

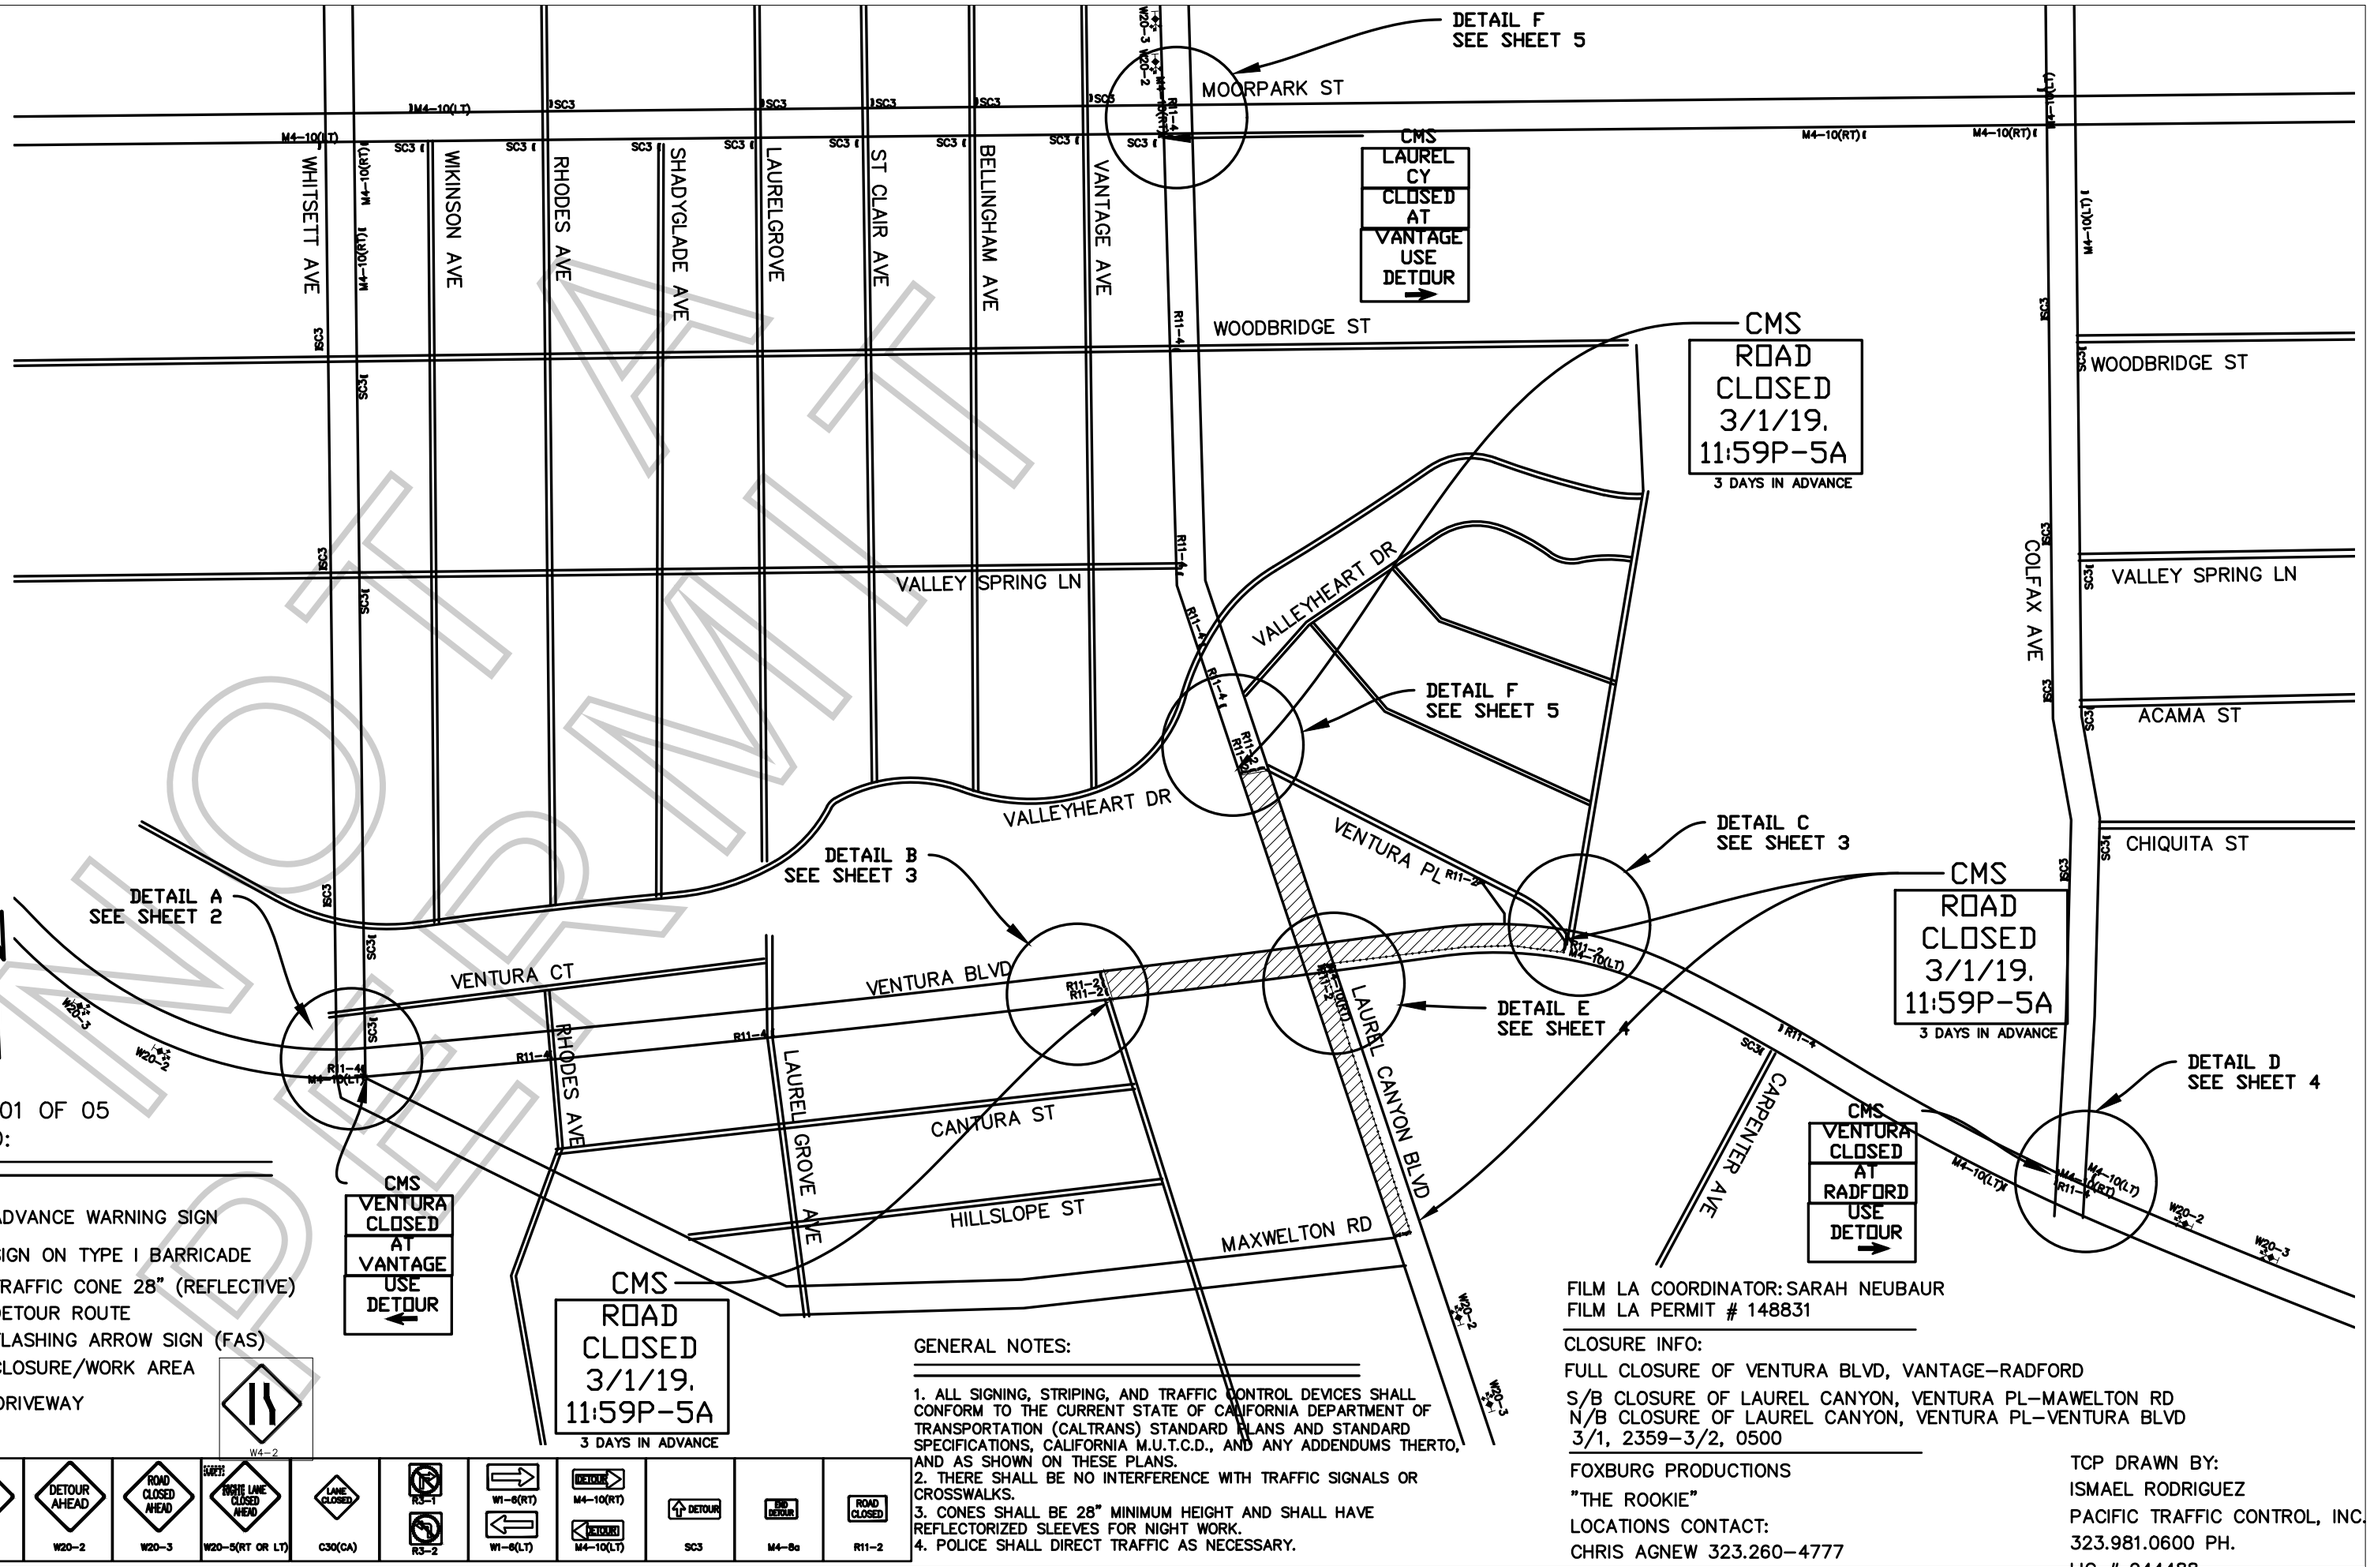

SHEET 01 OF 05

LEGEND:

- ADVANCE WARNING SIGN
- SIGN ON TYPE I BARRICADE
- TRAFFIC CONE 28" (REFLECTIVE)
- DETOUR ROUTE
- FLASHING ARROW SIGN (FAS)
- CLOSURE/WORK AREA
- DRIVEWAY

W4-2

ROAD WORK AHEAD W20-1	DETOUR AHEAD W20-2	ROAD CLOSED AHEAD W20-3	RIGHT LANE CLOSED AHEAD W20-5(RT OR LT)	LANE CLOSED C30(CA)	R3-1 R3-2	W1-8(RT) W1-8(LT)	DETOUR M4-10(RT) DETOUR M4-10(LT)	DETOUR SC3	END DETOUR M4-8a	ROAD CLOSED R11-2

GENERAL NOTES:

1. ALL SIGNING, STRIPING, AND TRAFFIC CONTROL DEVICES SHALL CONFORM TO THE CURRENT STATE OF CALIFORNIA DEPARTMENT OF TRANSPORTATION (CALTRANS) STANDARD PLANS AND STANDARD SPECIFICATIONS, CALIFORNIA M.U.T.C.D., AND ANY ADDENDUMS THERTO, AND AS SHOWN ON THESE PLANS.
2. THERE SHALL BE NO INTERFERENCE WITH TRAFFIC SIGNALS OR CROSSWALKS.
3. CONES SHALL BE 28" MINIMUM HEIGHT AND SHALL HAVE REFLECTORIZED SLEEVES FOR NIGHT WORK.
4. POLICE SHALL DIRECT TRAFFIC AS NECESSARY.

FILM LA COORDINATOR: SARAH NEUBAUR
FILM LA PERMIT # 148831

CLOSURE INFO:

FULL CLOSURE OF VENTURA BLVD, VANTAGE–RADFORD
S/B CLOSURE OF LAUREL CANYON, VENTURA PL–MAWELTON RD
N/B CLOSURE OF LAUREL CANYON, VENTURA PL–VENTURA BLVD
3/1, 2359–3/2, 0500

FOXBURG PRODUCTIONS
"THE ROOKIE"
LOCATIONS CONTACT:
CHRIS AGNEW 323.260–4777

TCP DRAWN BY:
ISMAEL RODRIGUEZ
PACIFIC TRAFFIC CONTROL, INC.
323.981.0600 PH.
LIC # 944488

INTERNET DRAFT

DETAIL A

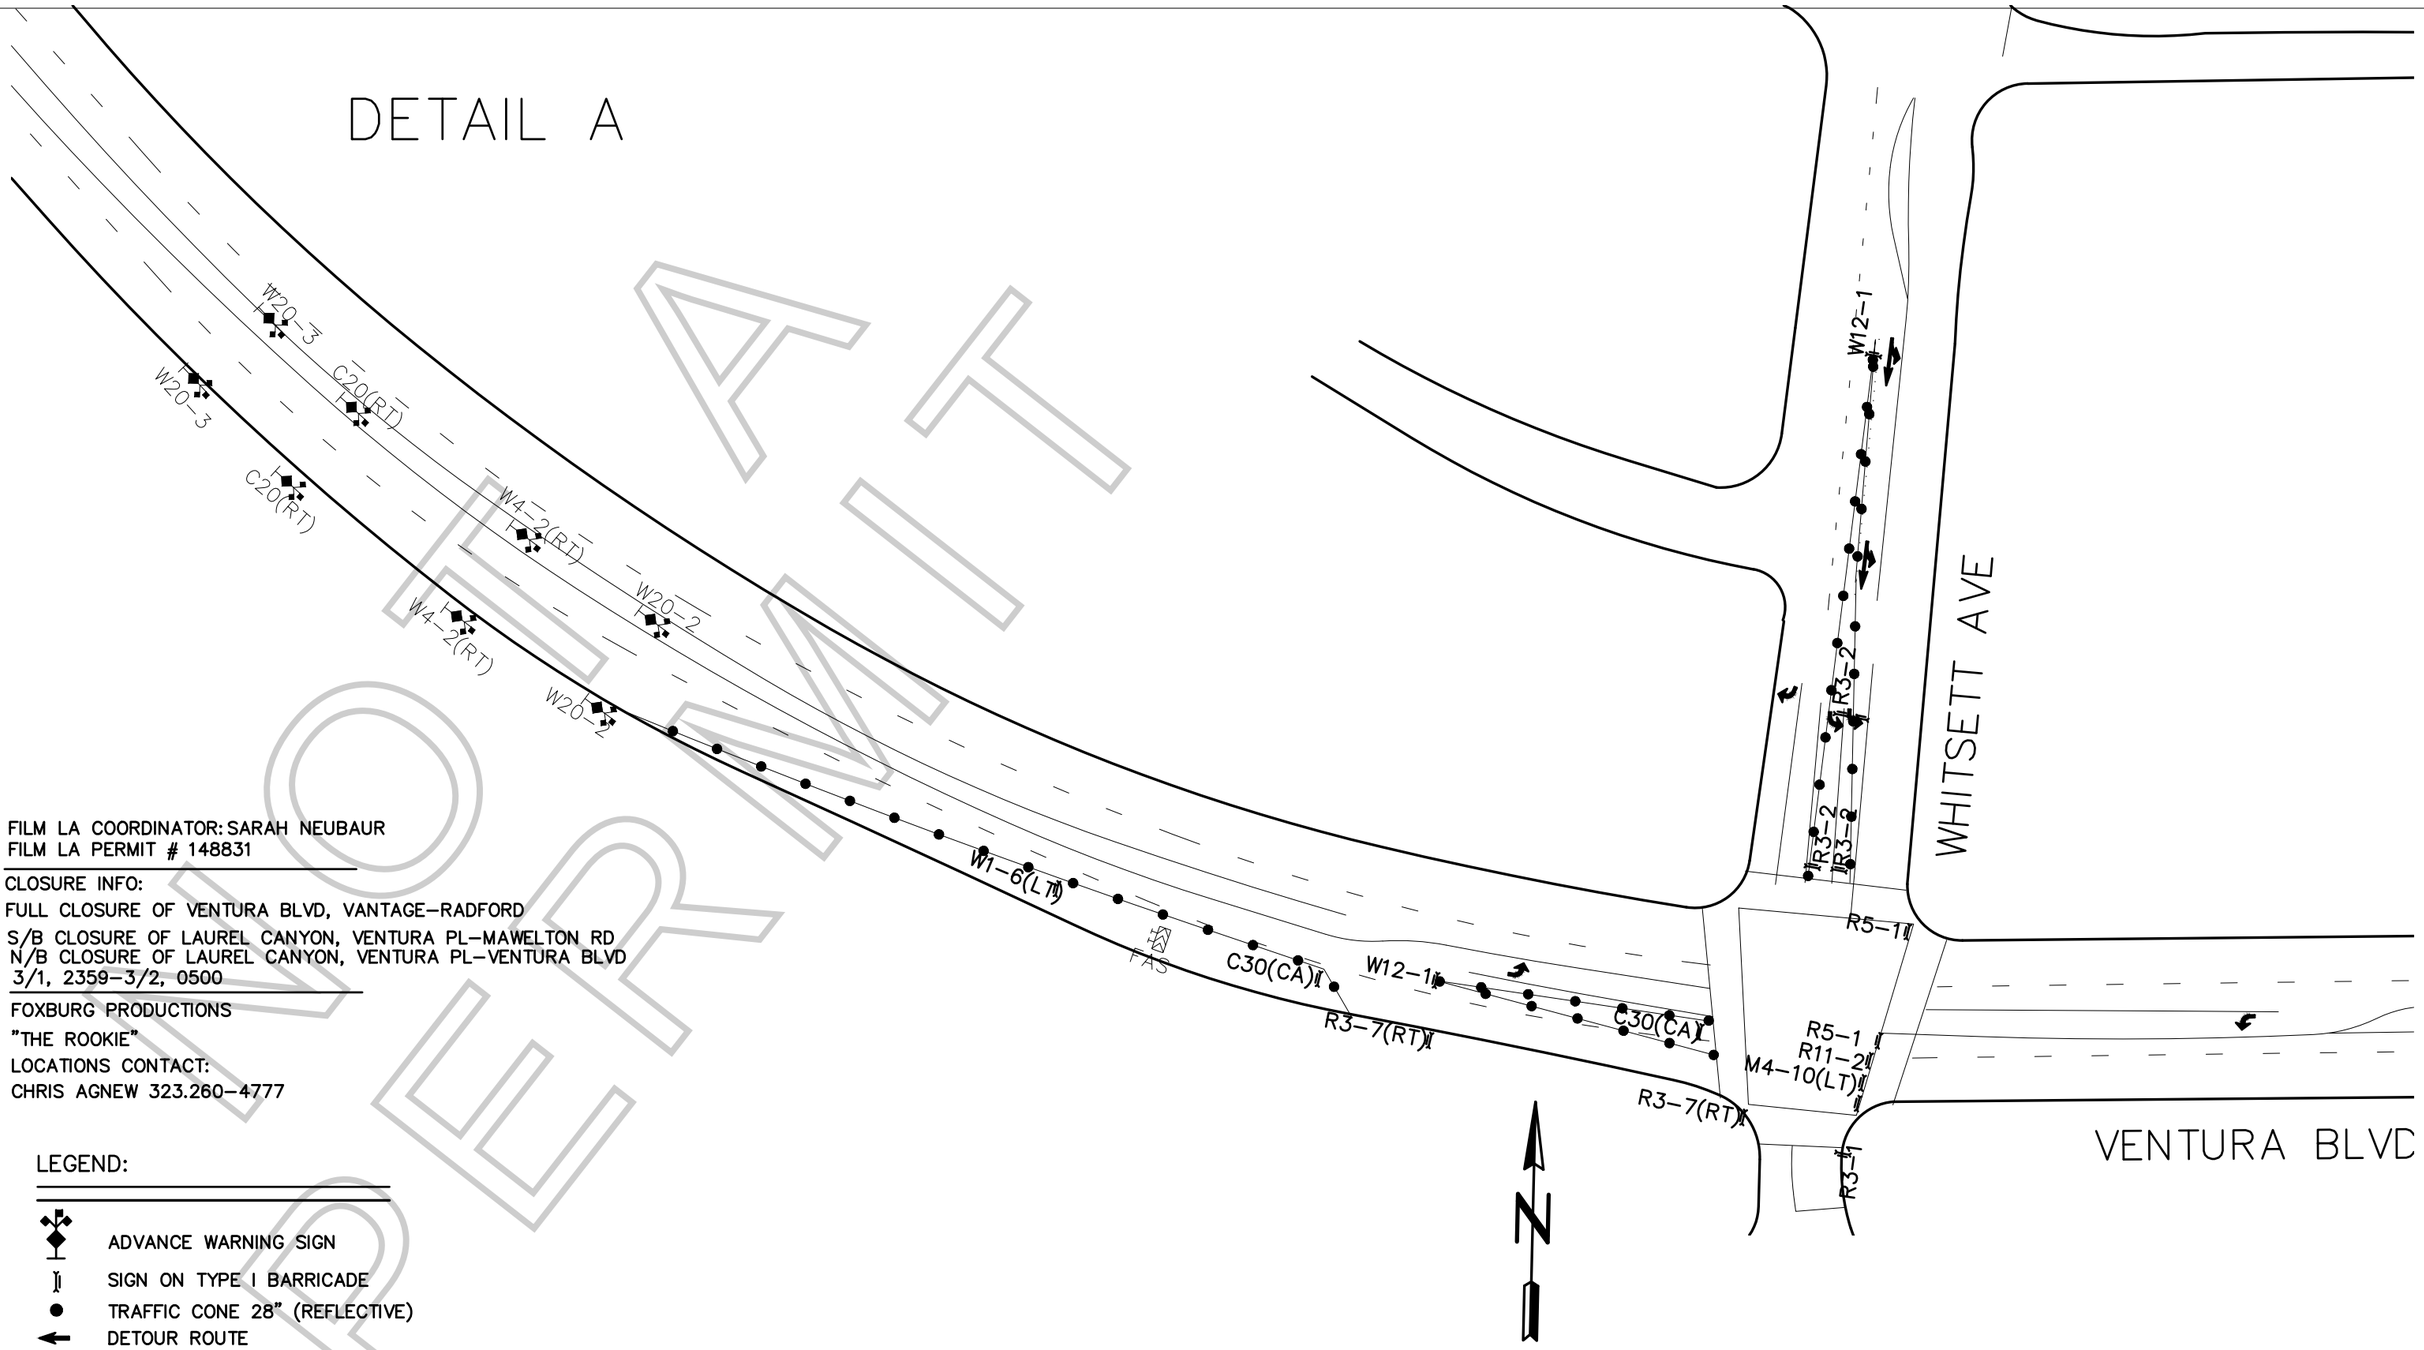

NOT A PERMIT

FILM LA COORDINATOR: SARAH NEUBAUR
FILM LA PERMIT # 148831

CLOSURE INFO:
FULL CLOSURE OF VENTURA BLVD, VANTAGE–RADFORD
S/B CLOSURE OF LAUREL CANYON, VENTURA PL–MAWELTON RD
N/B CLOSURE OF LAUREL CANYON, VENTURA PL–VENTURA BLVD
3/1, 2359–3/2, 0500

FOXBURG PRODUCTIONS
"THE ROOKIE"
LOCATIONS CONTACT:
CHRIS AGNEW 323.260–4777

LEGEND:

- ADVANCE WARNING SIGN
- SIGN ON TYPE I BARRICADE
- TRAFFIC CONE 28" (REFLECTIVE)
- DETOUR ROUTE
- FLASHING ARROW SIGN (FAS)
- CLOSURE/WORK AREA
- DRIVEWAY

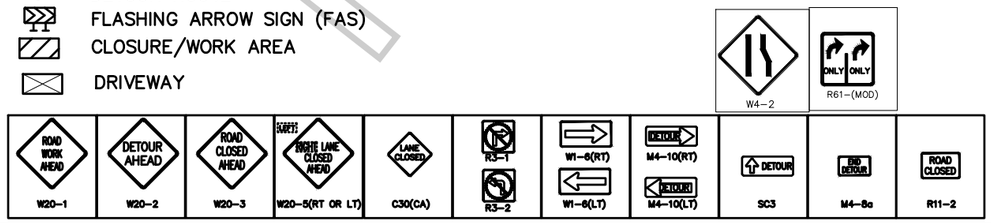

GENERAL NOTES:

1. ALL SIGNING, STRIPING, AND TRAFFIC CONTROL DEVICES SHALL CONFORM TO THE CURRENT STATE OF CALIFORNIA DEPARTMENT OF TRANSPORTATION (CALTRANS) STANDARD PLANS AND STANDARD SPECIFICATIONS, CALIFORNIA M.U.T.C.D., AND ANY ADDENDUMS THERTO, AND AS SHOWN ON THESE PLANS.
2. THERE SHALL BE NO INTERFERENCE WITH TRAFFIC SIGNALS OR CROSSWALKS.
3. CONES SHALL BE 28" MINIMUM HEIGHT AND SHALL HAVE REFLECTORIZED SLEEVES FOR NIGHT WORK.
4. POLICE SHALL DIRECT TRAFFIC AS NECESSARY.

SHEET 02 OF 05

TCP DRAWN BY:
ISMAEL RODRIGUEZ
PACIFIC TRAFFIC CONTROL, INC.
323.981.0600 PH.
LIC # 944488

NOT A PERMIT

DETAIL B

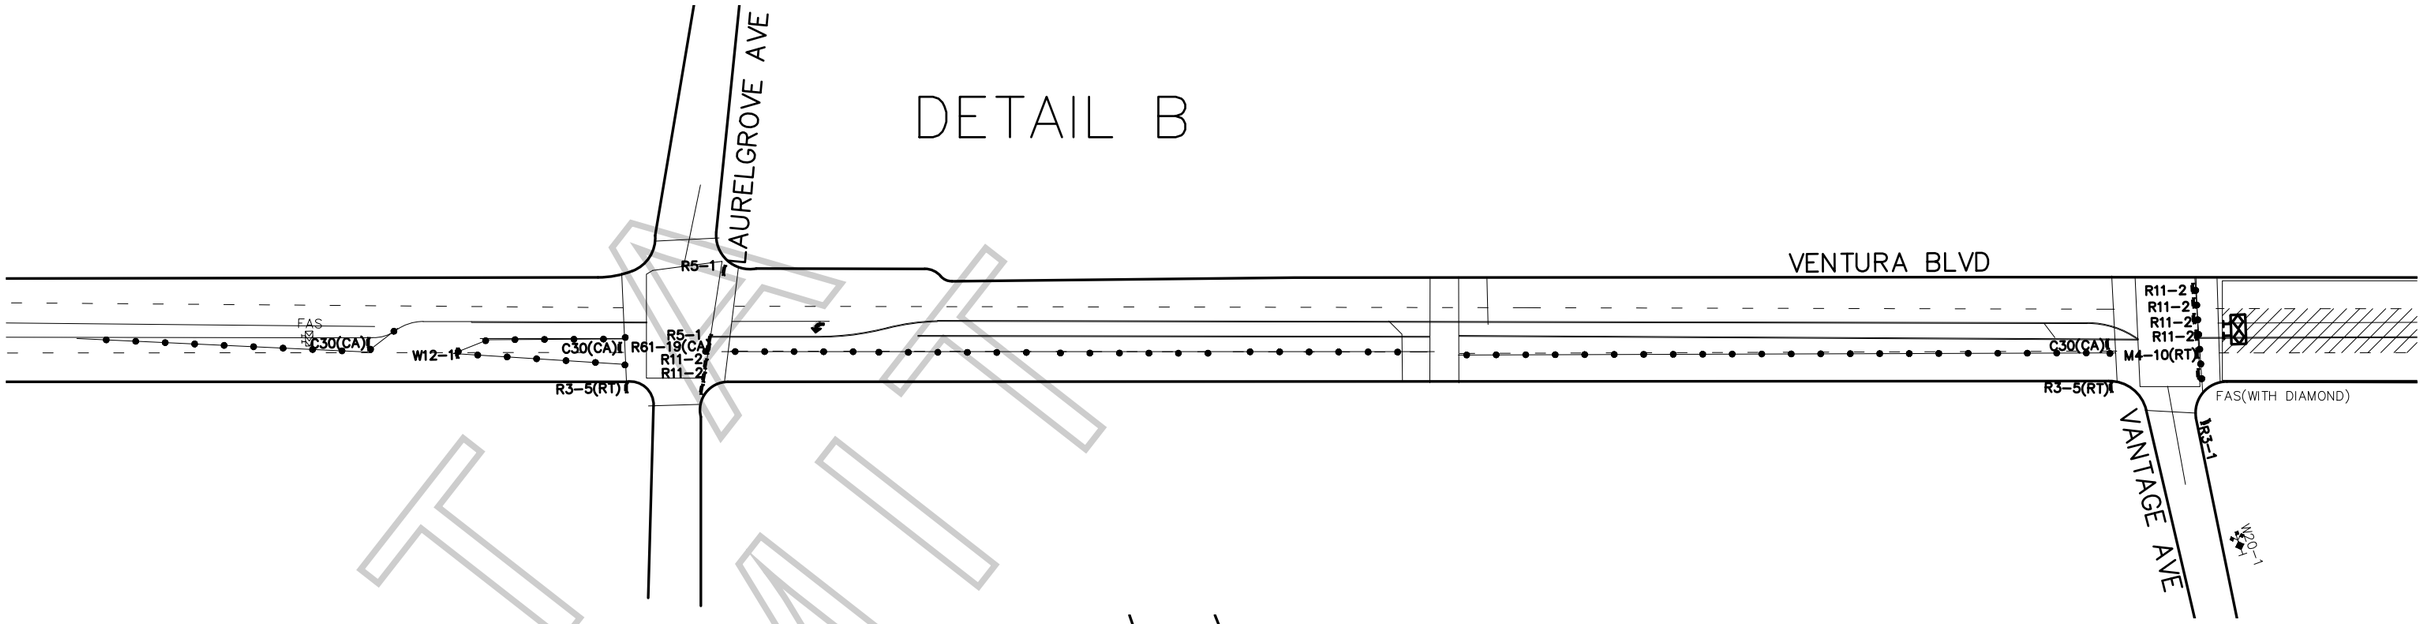

DETAIL C

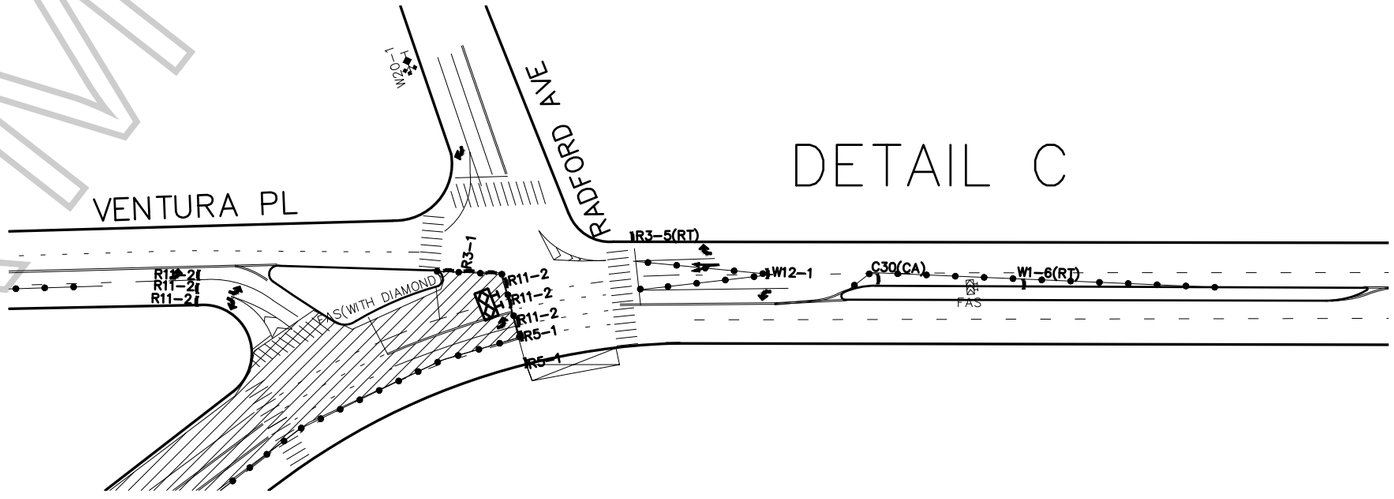

LEGEND:

- ADVANCE WARNING SIGN
- SIGN ON TYPE I BARRICADE
- TRAFFIC CONE 28" (REFLECTIVE)
- DETOUR ROUTE
- FLASHING ARROW SIGN (FAS)
- CLOSURE/WORK AREA
- DRIVEWAY

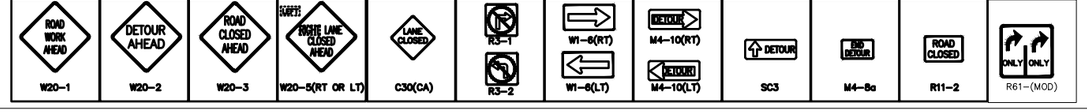

SHEET 03 OF 05

GENERAL NOTES:

1. ALL SIGNING, STRIPING, AND TRAFFIC CONTROL DEVICES SHALL CONFORM TO THE CURRENT STATE OF CALIFORNIA DEPARTMENT OF TRANSPORTATION (CALTRANS) STANDARD PLANS AND STANDARD SPECIFICATIONS, CALIFORNIA M.U.T.C.D., AND ANY ADDENDUMS THERTO, AND AS SHOWN ON THESE PLANS.
2. THERE SHALL BE NO INTERFERENCE WITH TRAFFIC SIGNALS OR CROSSWALKS.
3. CONES SHALL BE 28" MINIMUM HEIGHT AND SHALL HAVE REFLECTORIZED SLEEVES FOR NIGHT WORK.
4. POLICE SHALL DIRECT TRAFFIC AS NECESSARY.

FILM LA COORDINATOR: SARAH NEUBAUR
FILM LA PERMIT # 148831

CLOSURE INFO:

FULL CLOSURE OF VENTURA BLVD, VANTAGE–RADFORD
S/B CLOSURE OF LAUREL CANYON, VENTURA PL–MAWELTON RD
N/B CLOSURE OF LAUREL CANYON, VENTURA PL–VENTURA BLVD
3/1, 2359–3/2, 0500

FOXBURG PRODUCTIONS
"THE ROOKIE"
LOCATIONS CONTACT:
CHRIS AGNEW 323.260–4777

TCP DRAWN BY:
ISMAEL RODRIGUEZ
PACIFIC TRAFFIC CONTROL, INC.
323.981.0600 PH.
LIC # 944488

N

DETAIL D

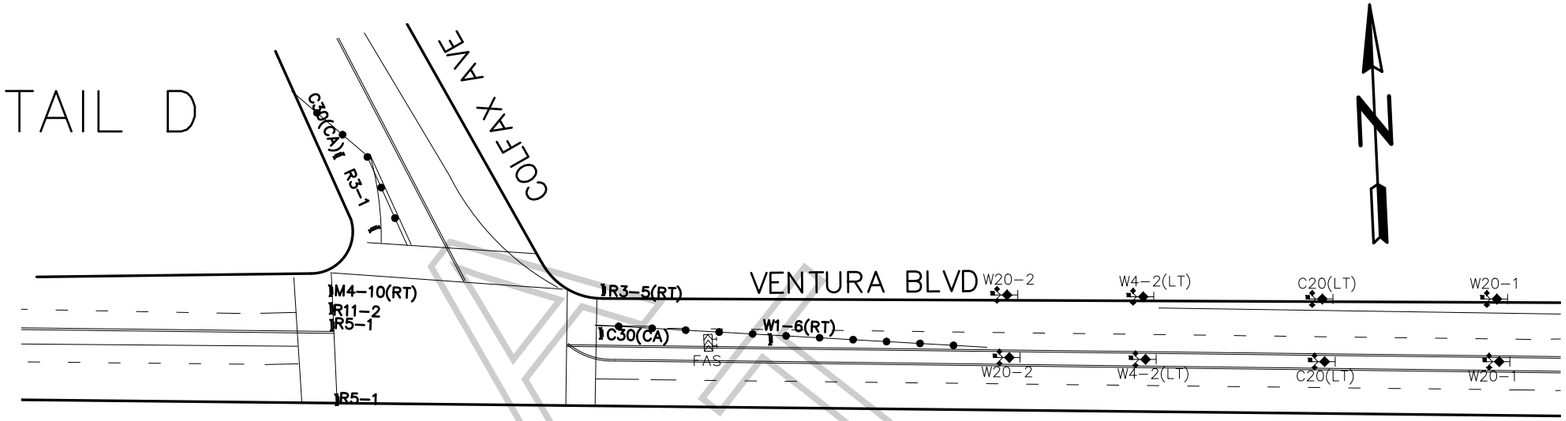

DETAIL E

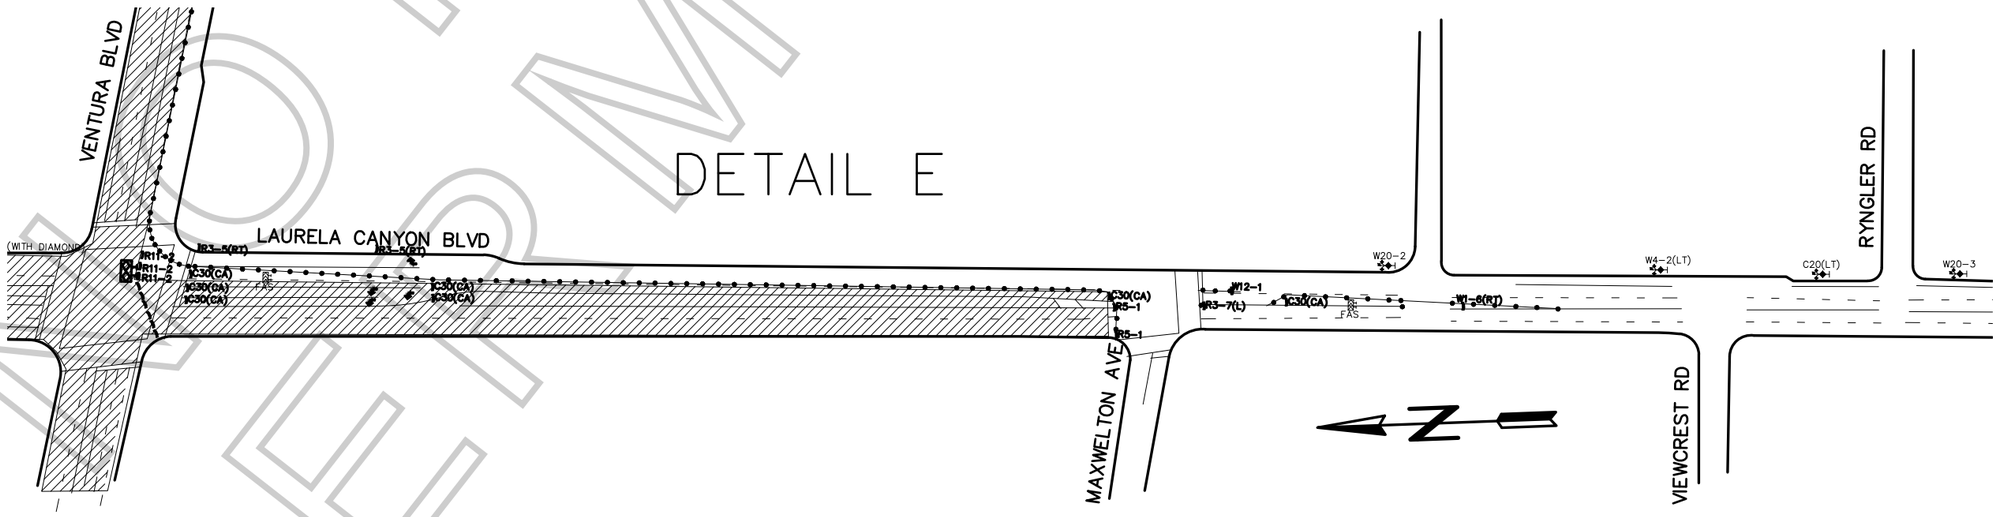

LEGEND:

- ADVANCE WARNING SIGN
- SIGN ON TYPE I BARRICADE
- TRAFFIC CONE 28" (REFLECTIVE)
- DETOUR ROUTE
- FLASHING ARROW SIGN (FAS)
- CLOSURE/WORK AREA
- DRIVEWAY

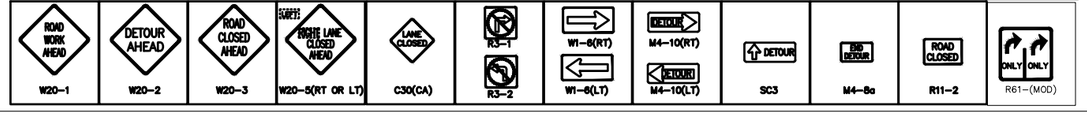

SHEET 04 OF 05

GENERAL NOTES:

1. ALL SIGNING, STRIPING, AND TRAFFIC CONTROL DEVICES SHALL CONFORM TO THE CURRENT STATE OF CALIFORNIA DEPARTMENT OF TRANSPORTATION (CALTRANS) STANDARD PLANS AND STANDARD SPECIFICATIONS, CALIFORNIA M.U.T.C.D., AND ANY ADDENDUMS THERTO, AND AS SHOWN ON THESE PLANS.
2. THERE SHALL BE NO INTERFERENCE WITH TRAFFIC SIGNALS OR CROSSWALKS.
3. CONES SHALL BE 28" MINIMUM HEIGHT AND SHALL HAVE REFLECTORIZED SLEEVES FOR NIGHT WORK.
4. POLICE SHALL DIRECT TRAFFIC AS NECESSARY.

FILM LA COORDINATOR: SARAH NEUBAUR
FILM LA PERMIT # 148831

CLOSURE INFO:

FULL CLOSURE OF VENTURA BLVD, VANTAGE–RADFORD
S/B CLOSURE OF LAUREL CANYON, VENTURA PL–MAWELTON RD
N/B CLOSURE OF LAUREL CANYON, VENTURA PL–VENTURA BLVD
3/1, 2359–3/2, 0500

FOXBURG PRODUCTIONS
"THE ROOKIE"
LOCATIONS CONTACT:
CHRIS AGNEW 323.260–4777

TCP DRAWN BY:
ISMAEL RODRIGUEZ
PACIFIC TRAFFIC CONTROL, INC.
323.981.0600 PH.
LIC # 944488

NOT A PERMIT

DETAIL F

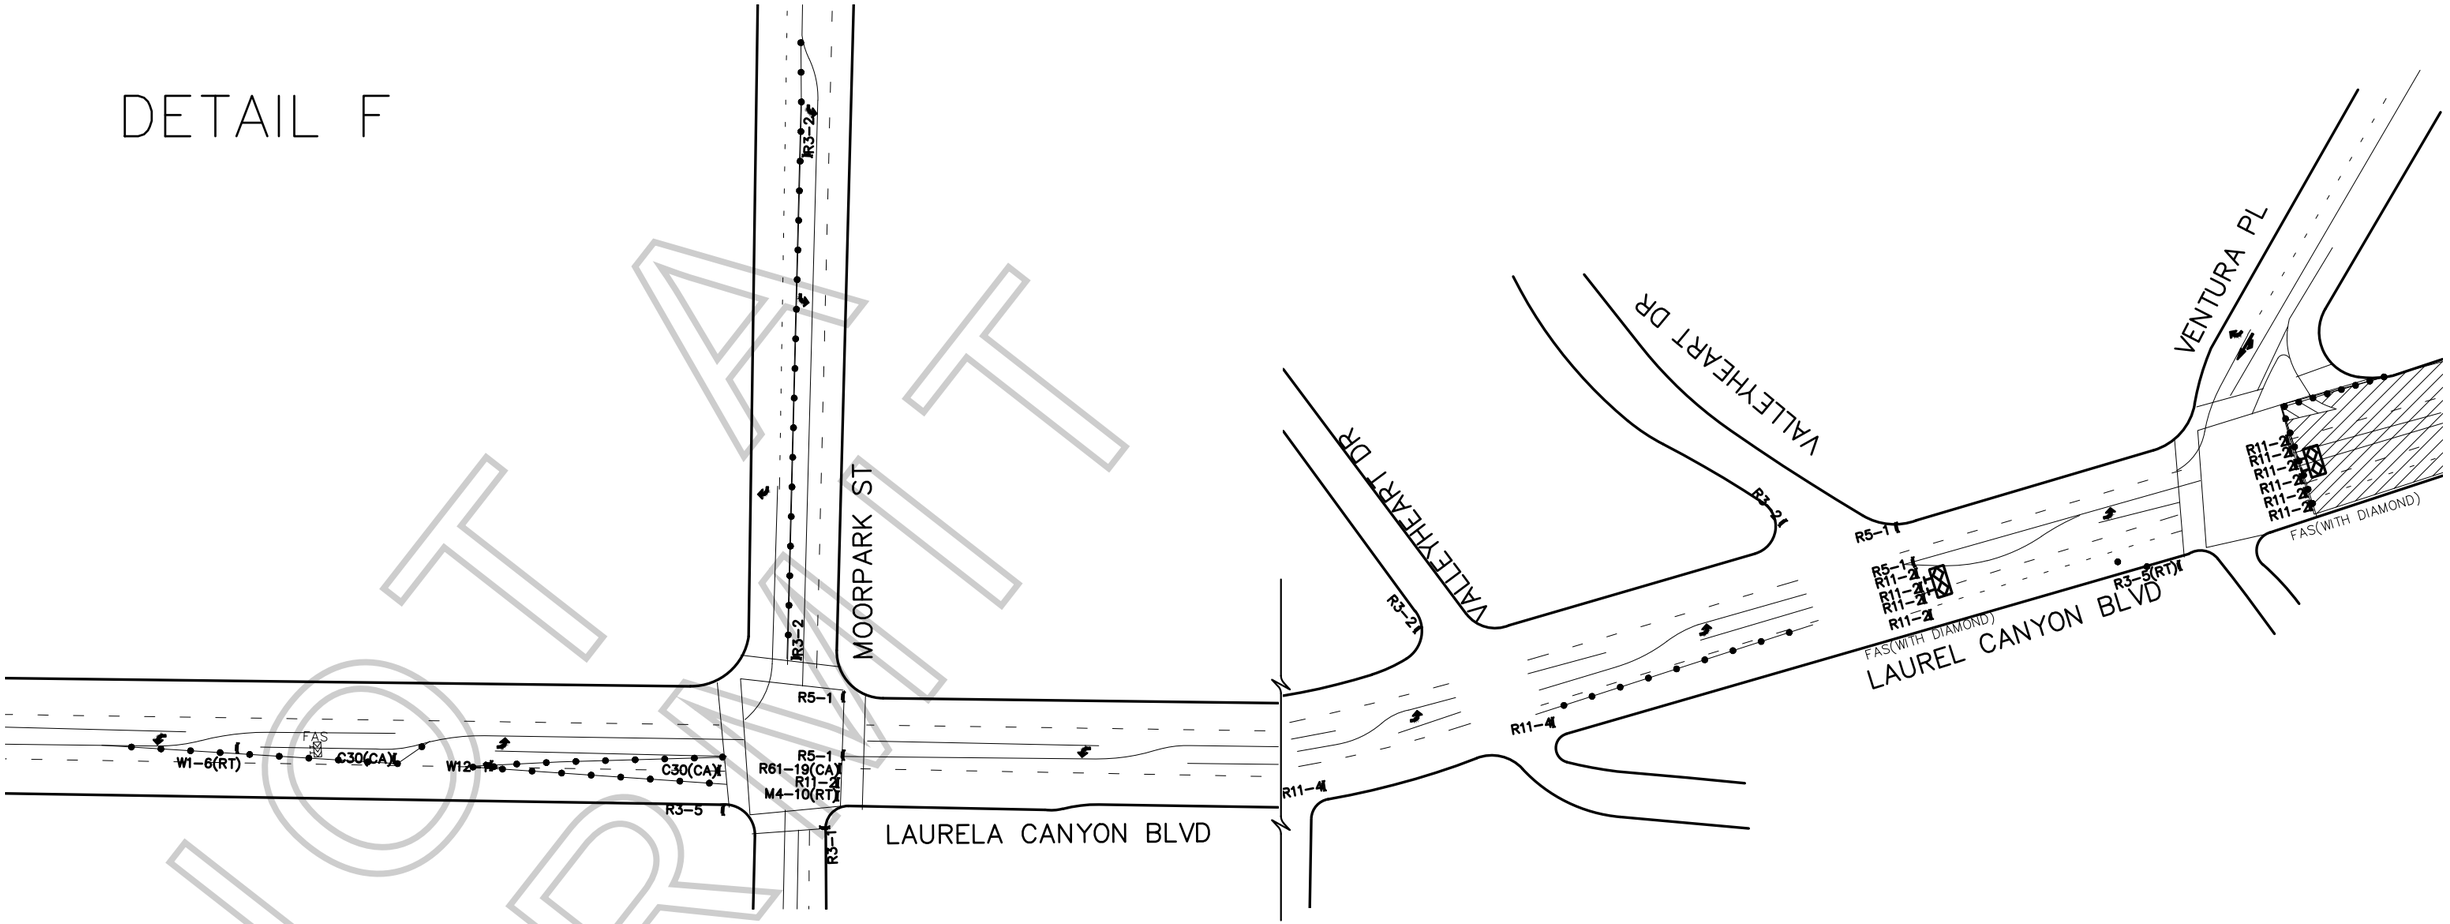

NOT A PERMIT

SHEET 05 OF 05

LEGEND:

- ADVANCE WARNING SIGN
- SIGN ON TYPE I BARRICADE
- TRAFFIC CONE 28" (REFLECTIVE)
- DETOUR ROUTE
- FLASHING ARROW SIGN (FAS)
- CLOSURE/WORK AREA
- DRIVEWAY

GENERAL NOTES:

1. ALL SIGNING, STRIPING, AND TRAFFIC CONTROL DEVICES SHALL CONFORM TO THE CURRENT STATE OF CALIFORNIA DEPARTMENT OF TRANSPORTATION (CALTRANS) STANDARD PLANS AND STANDARD SPECIFICATIONS, CALIFORNIA M.U.T.C.D., AND ANY ADDENDUMS THERTO, AND AS SHOWN ON THESE PLANS.
2. THERE SHALL BE NO INTERFERENCE WITH TRAFFIC SIGNALS OR CROSSWALKS.
3. CONES SHALL BE 28" MINIMUM HEIGHT AND SHALL HAVE REFLECTORIZED SLEEVES FOR NIGHT WORK.
4. POLICE SHALL DIRECT TRAFFIC AS NECESSARY.

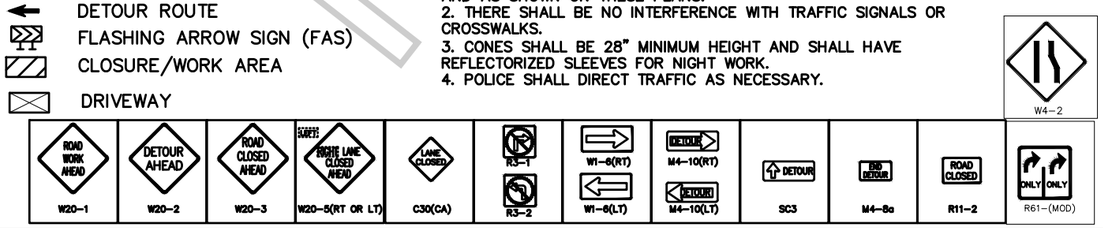

FILM LA COORDINATOR: SARAH NEUBAUR
FILM LA PERMIT # 148831

CLOSURE INFO:

FULL CLOSURE OF VENTURA BLVD, VANTAGE-RADFORD

S/B CLOSURE OF LAUREL CANYON, VENTURA PL-MAWELTON RD
N/B CLOSURE OF LAUREL CANYON, VENTURA PL-VENTURA BLVD
3/1, 2359-3/2, 0500

FOXBURG PRODUCTIONS
"THE ROOKIE"
LOCATIONS CONTACT:
CHRIS AGNEW 323.260-4777

TCP DRAWN BY:
ISMAEL RODRIGUEZ
PACIFIC TRAFFIC CONTROL, INC.
323.981.0600 PH.
LIC # 944488